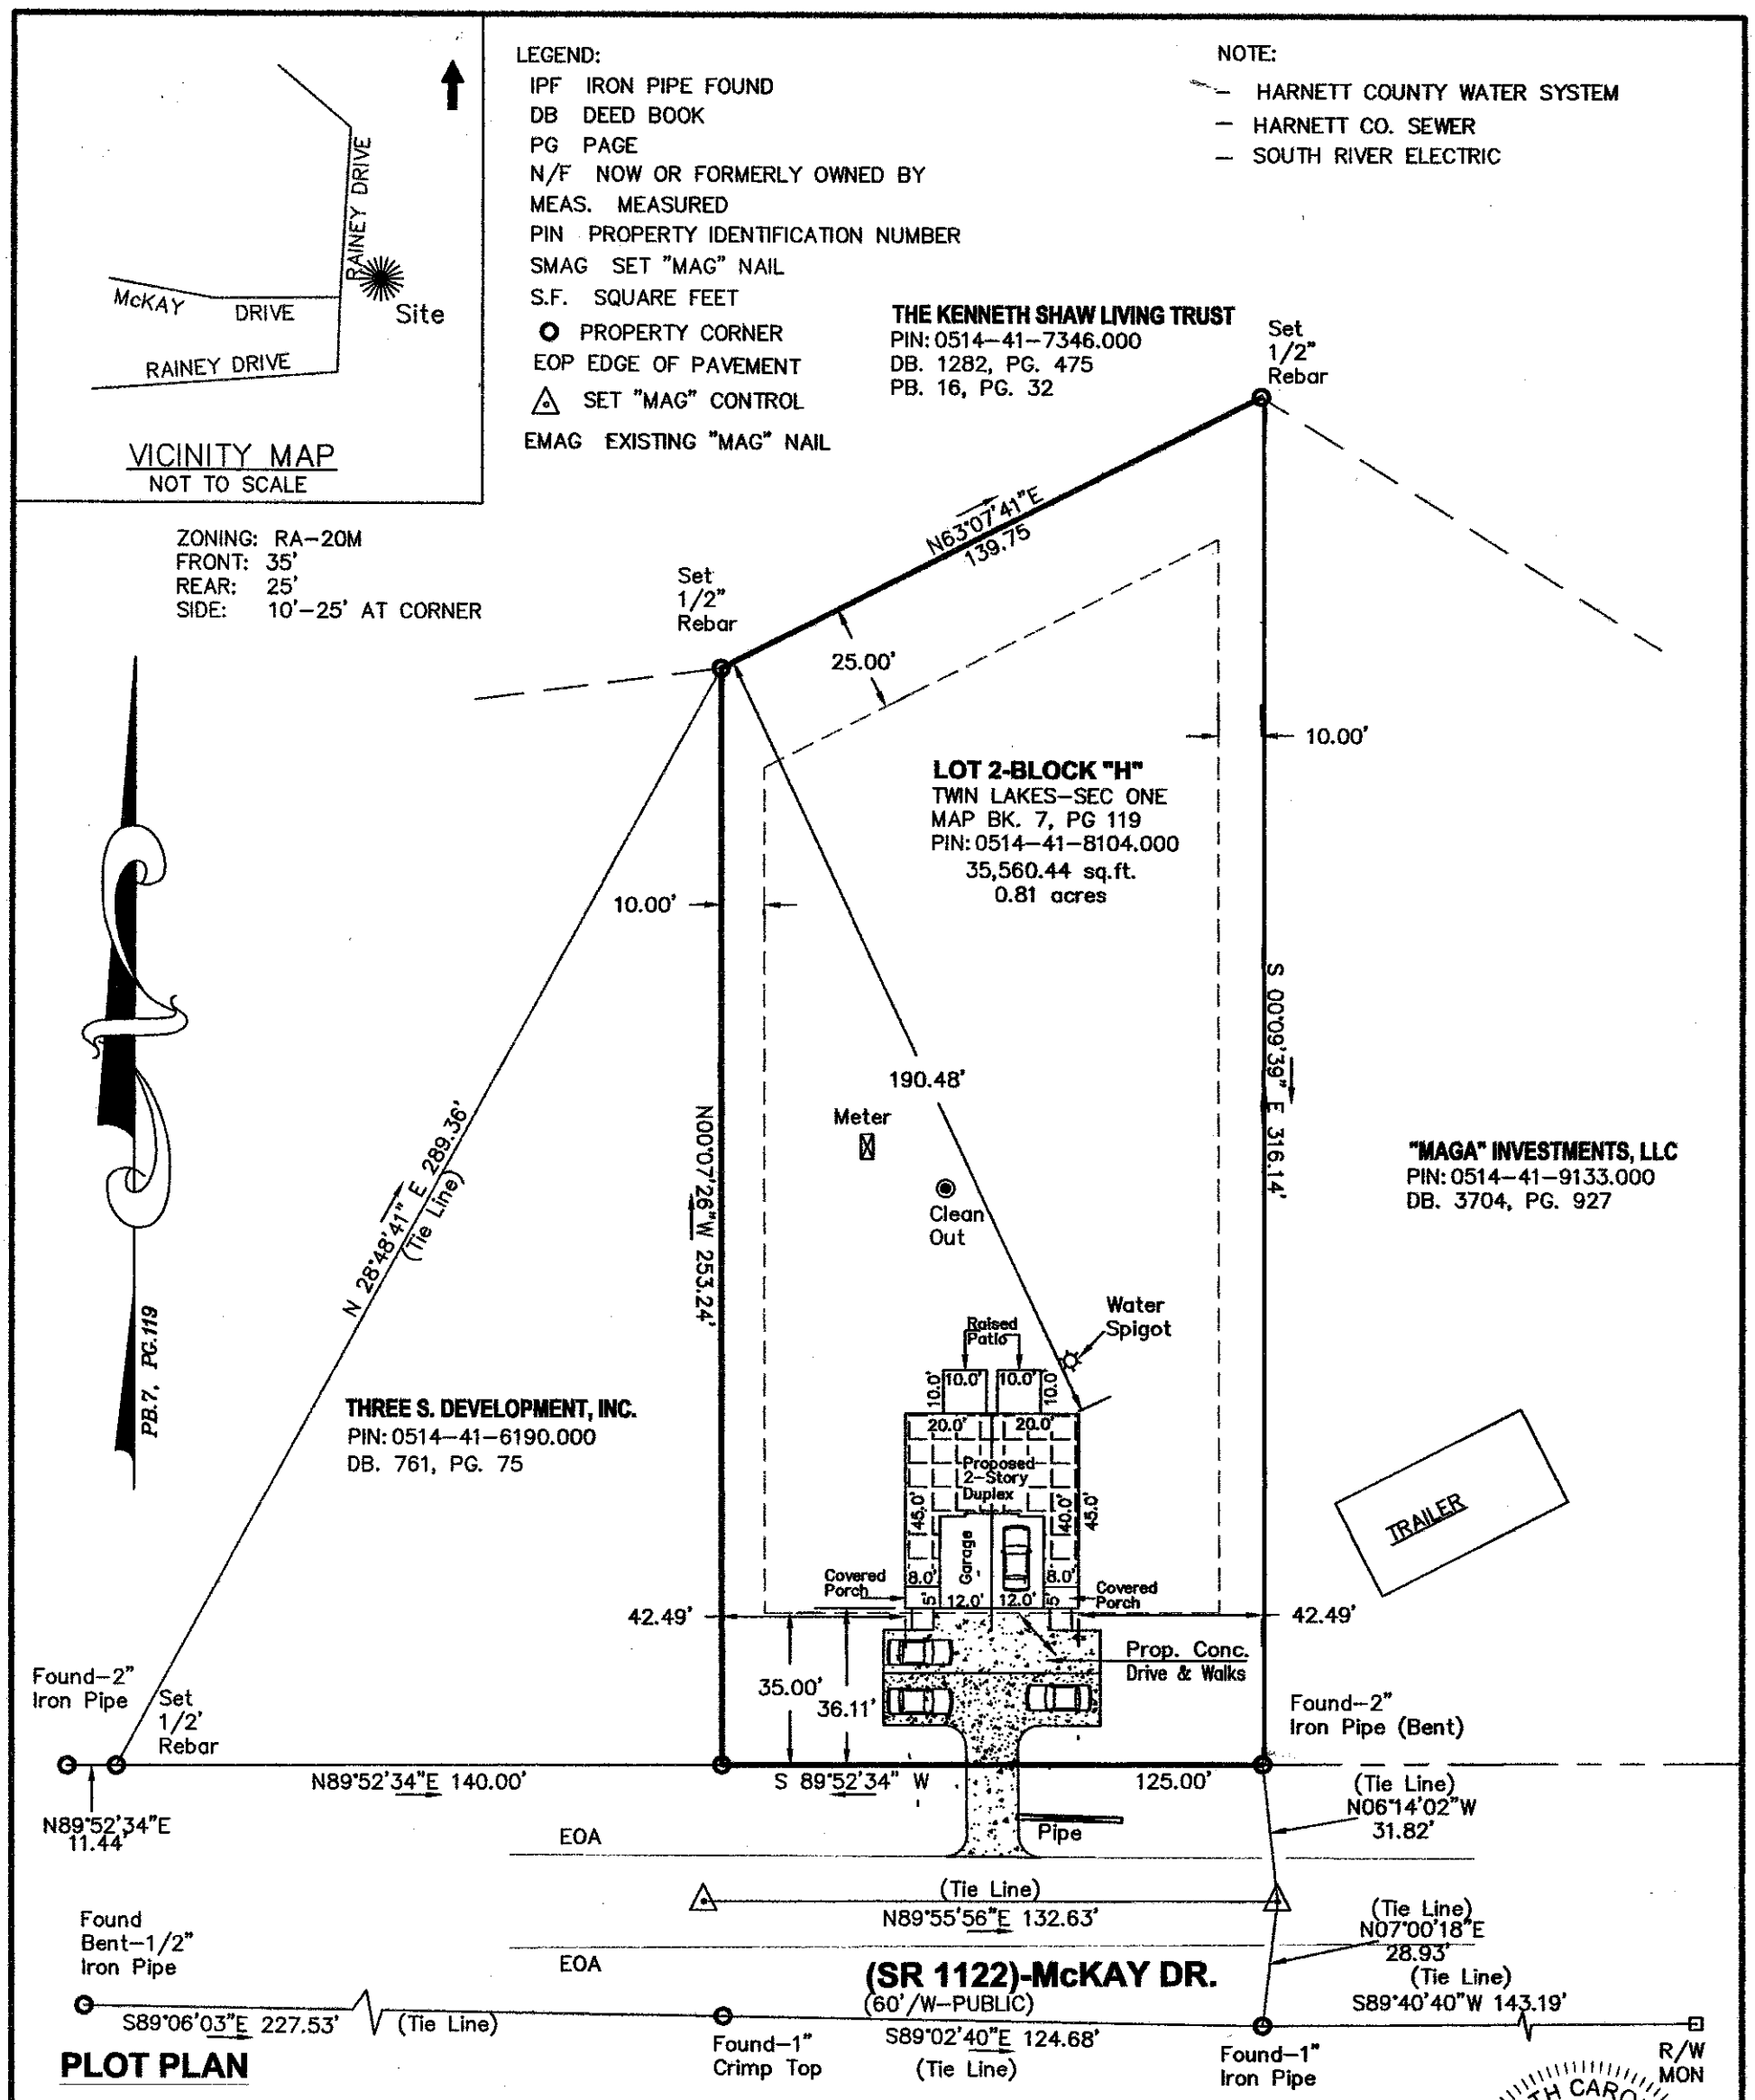

PLOT PLAN

PROPERTY OF: VULCAN HOMES, LLC

ADDRESS: 1059 McKAY DRIVE-LOT 2 BLOCK "H", SECTION ONE, TWIN LAKES.

CITY OF: SPRING LAKE, NC

COUNTY OF: HARNETT

TOWNSHIP OF: ANDERSON CREEK

DATE: 11 AUGUST 2021

SCALE: 1"=40'

REFERENCE: PLAT BK. 7, PG. 119

NOTE THIS PLAT CAN NOT BE USED FOR RECORDATION OR ATTACHED TO A DEED TO BE RECORDED. THIS MAP IS NOT IN COMPLIANCE WITH GS 47-30.

HOUSE PLAN: 1296

NORTH CAROLINA PROFESSIONAL SEAL L-4182 LAND SURVEYOR DENVER LEE McCULLOUGH

DENVER LEE McCULLOUGH, PLS L-4182

GRAPHIC SCALE

40 0 20 40 80 160

(IN FEET)
1 inch = 40 ft.

DENVER McCULLOUGH & "C"
404 HOPE MILLS RD, SUITE 4B
FAYETTEVILLE, NC 28304
PHONE: (910)867-6024

REVISED: 31 AUGUST 2021-DRIVEWAY

(SDSK_PROJ) "2107301P"