Daniel R Gorgan
529 Yorkshire Drive
Cameron, NC 28326
(910) 751-9857

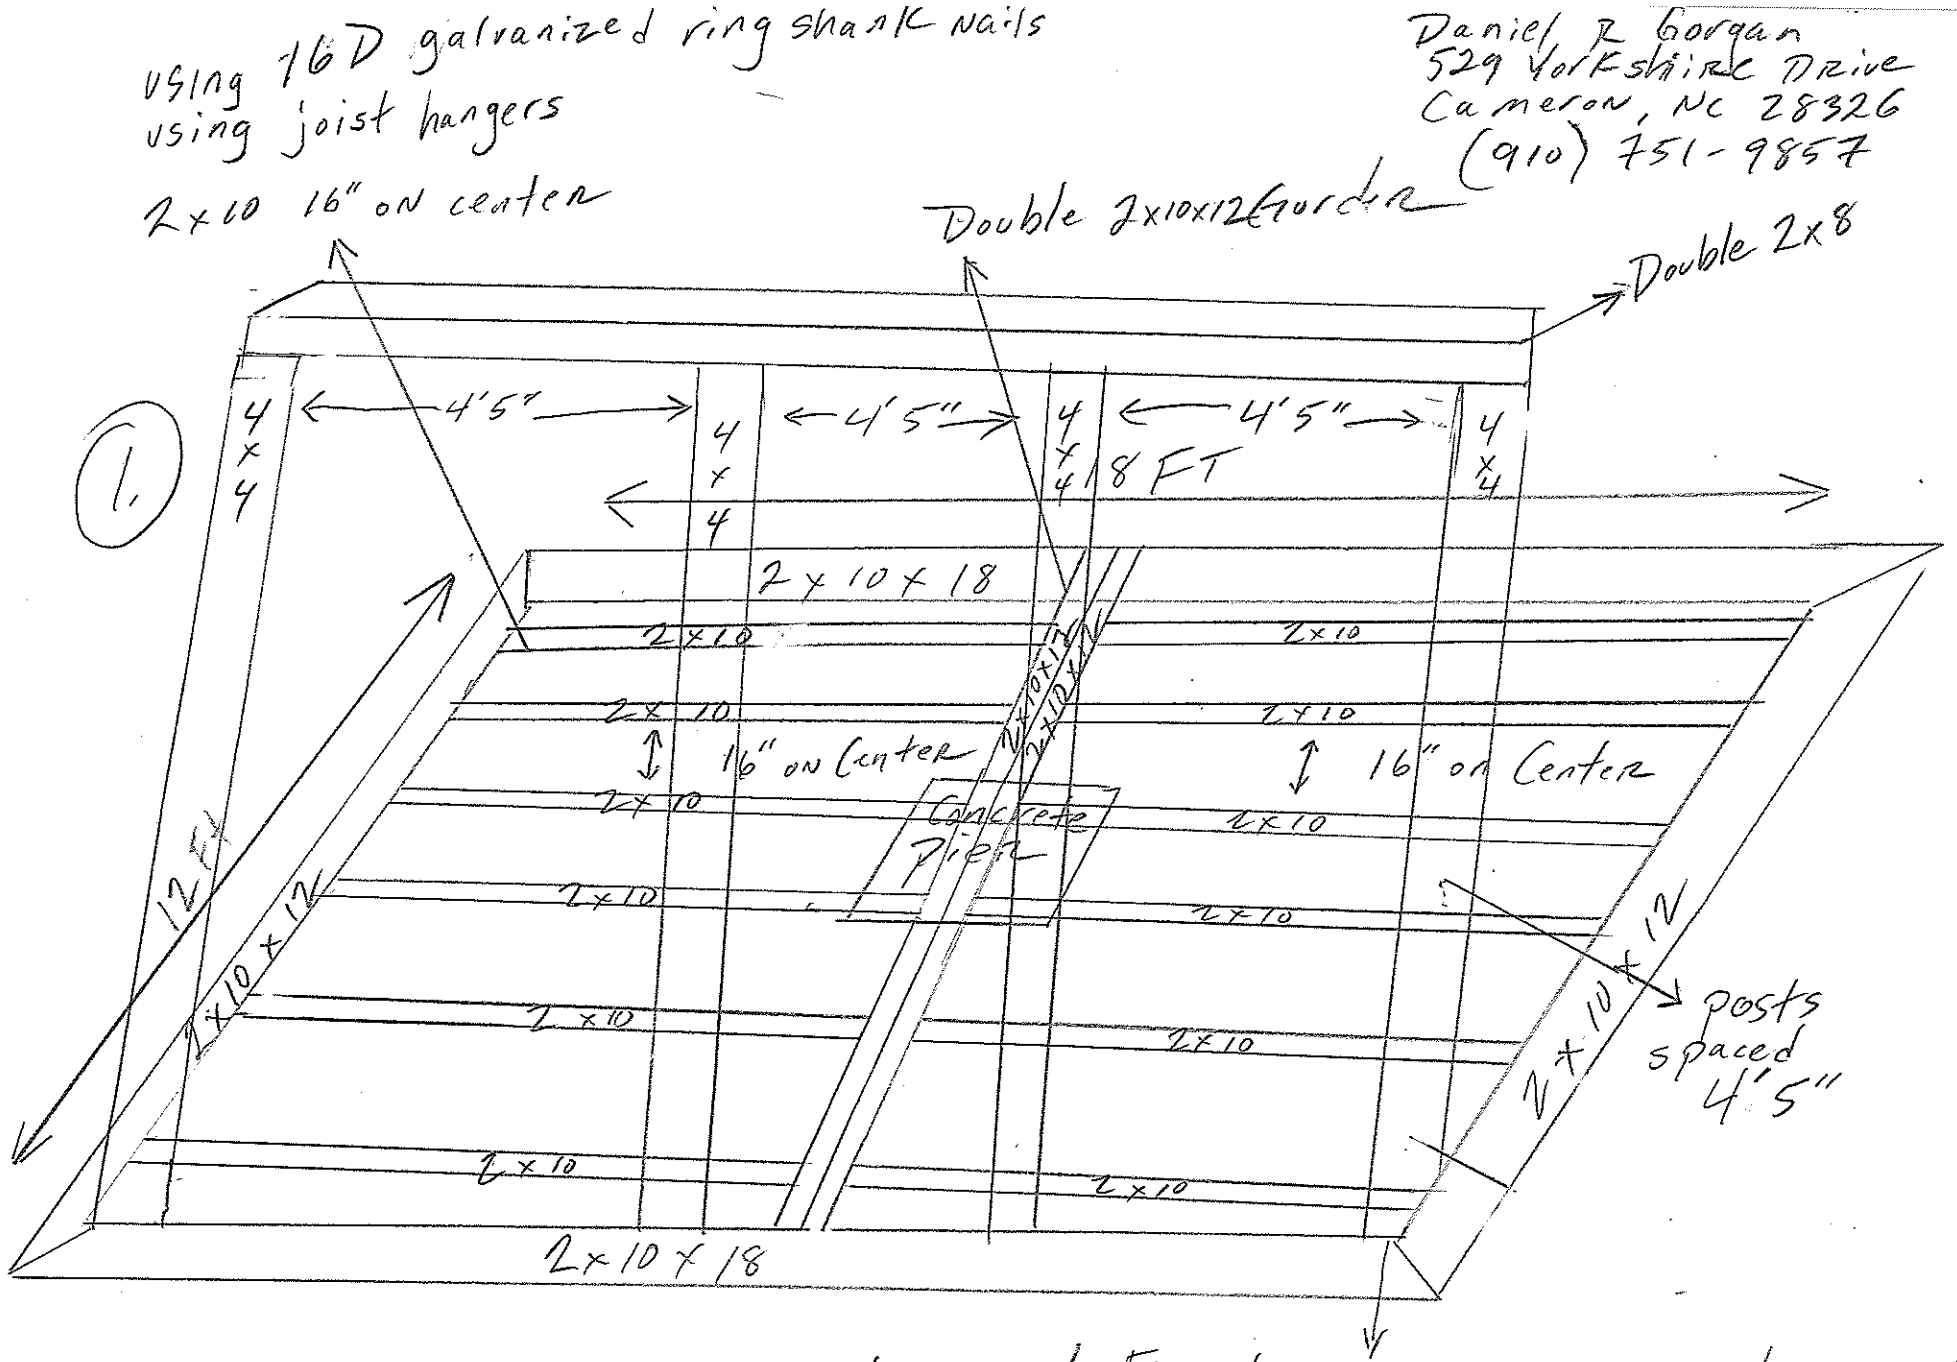

(2) Double 2x8 beam supporting rafters at open end of porch
(3) post spacing will be 4'5"
(4) using 3½ x 3½ galvanized anchor plates to fasten posts to floor system

4x4 posts evenly spaced using 3½x3½ galvanized plates to fasten posts to floor system