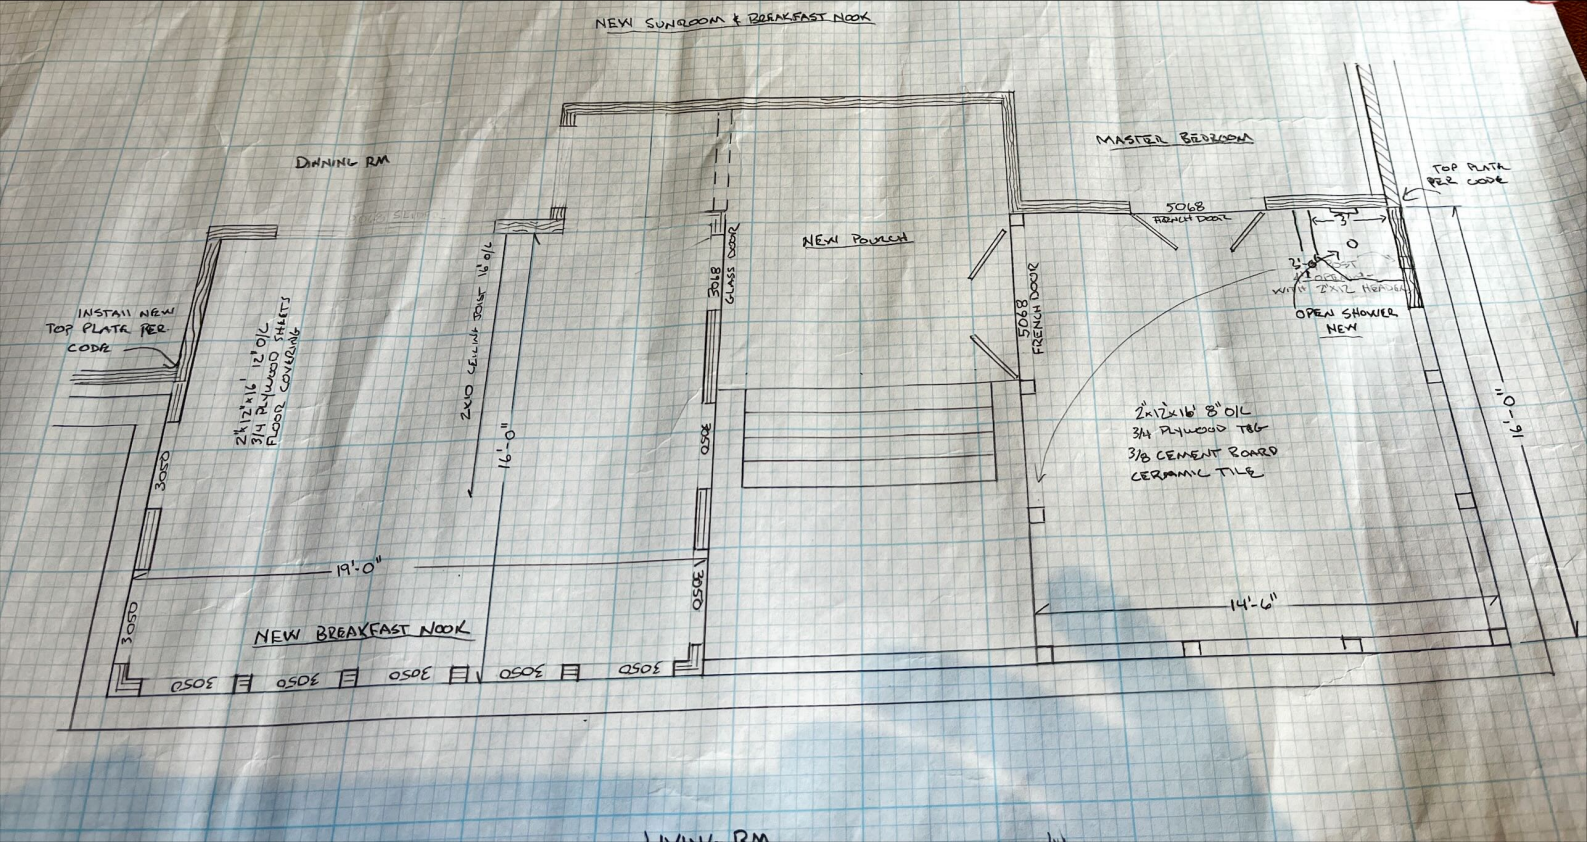
NEW SUNROOM & BREAKFAST NOOK
DINING RM
MASTER BEDROOM
NEW POUCH
INSTALL NEW TOP PLATE PER CODE
2"x12"x16' 12" O/C 3/4 PLYWOOD SHEETS FLOOR COVERING
2ND CEILING JOIST 16" O/C
16'-0"
3068 GLASS DOOR
5068 FRENCH DOOR
5068 FRENCH DOOR
TOP PLATE PER CODE
3'-0"
2'-8"
WITH 2"x12" HEADER
OPEN SHOWER NEW
2"x12"x16' 8" O/C 3/4 PLYWOOD T&G 3/8 CEMENT BOARD CERAMIC TILE
9'-0"
3050
3050
19'-0"
3050
3050
NEW BREAKFAST NOOK
3050
3050
3050
3050
3050
14'-6"