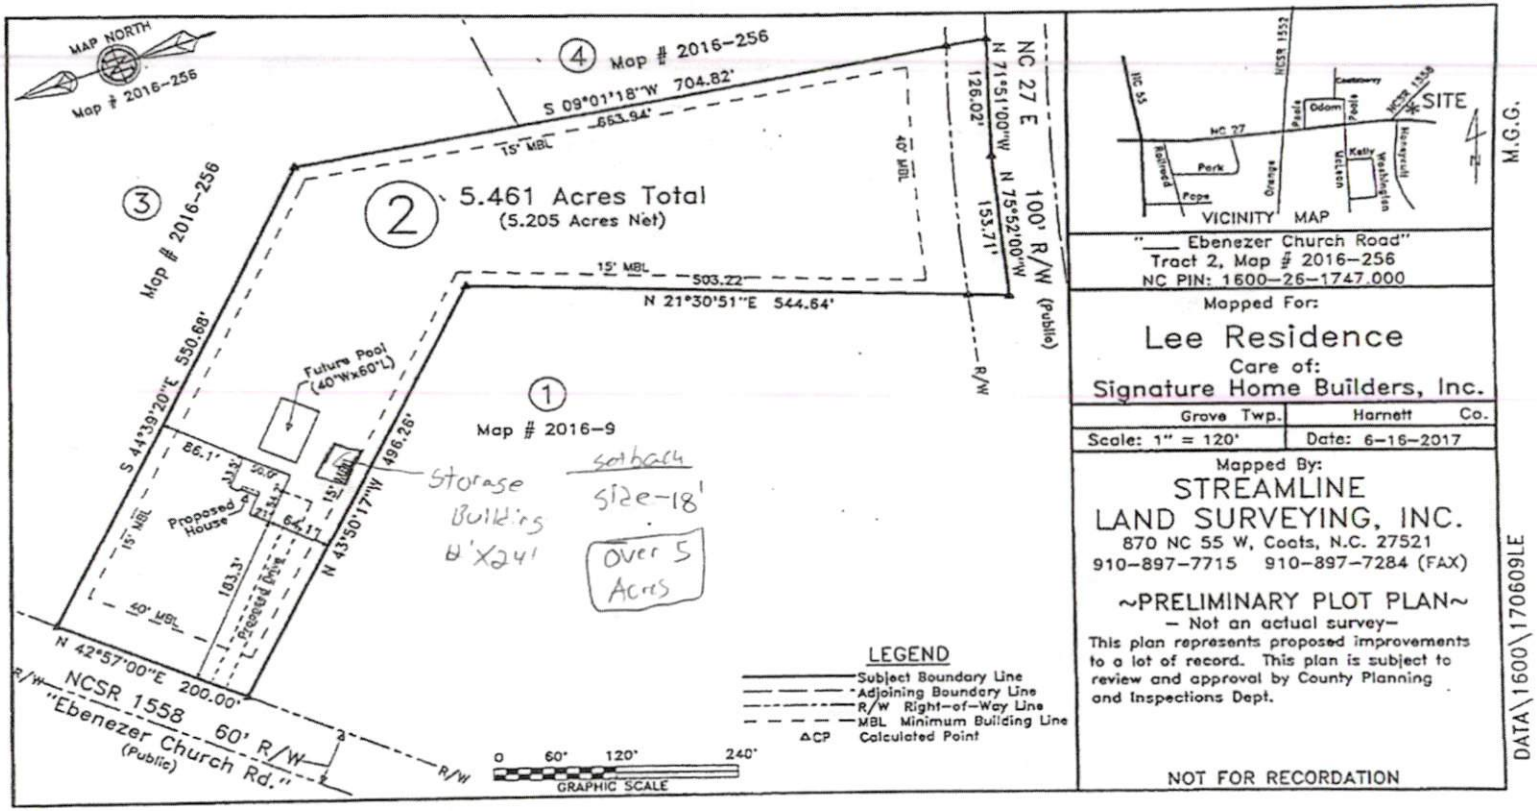

* Homeowner is requesting drain lines in front of home.