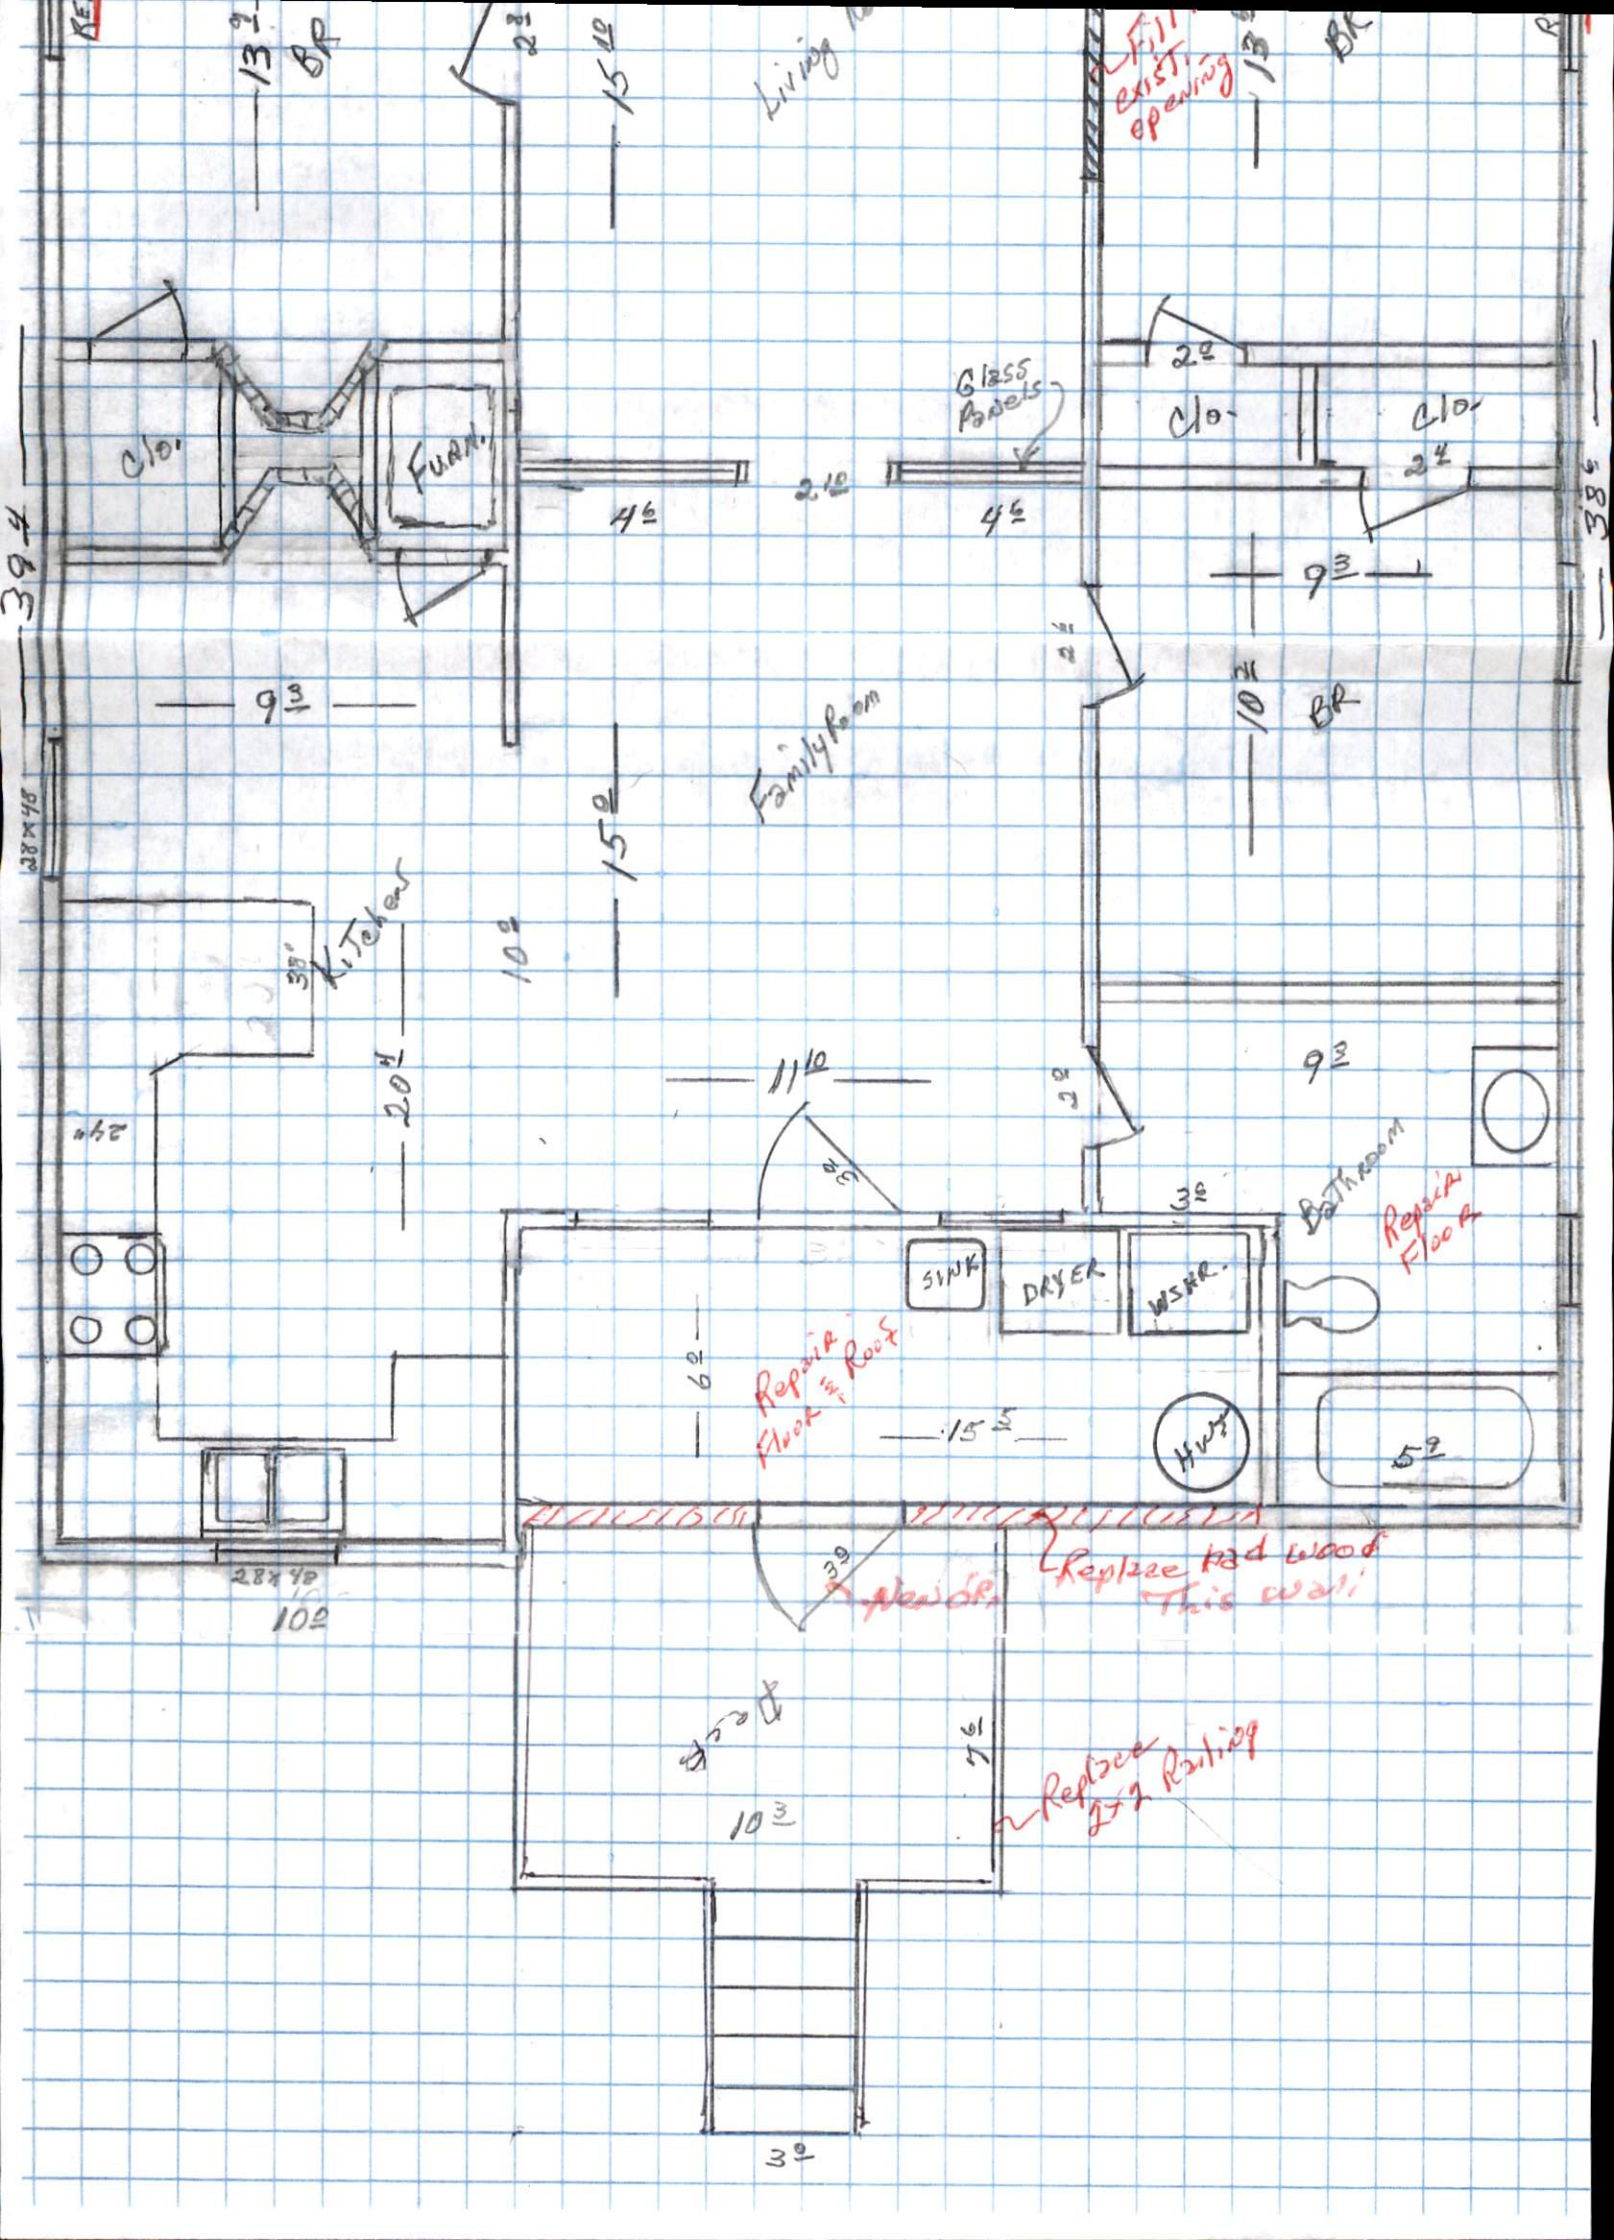
BR
Living
Fill exist. opening
Glass Panels
Clo.
FURN.
Family Room
Kitchen
SINK
DRYER
WSHR.
Bathroom
Replace Floor
Replace Roof
Replace Floor
Replace Wall
Replace 1 hr Rating