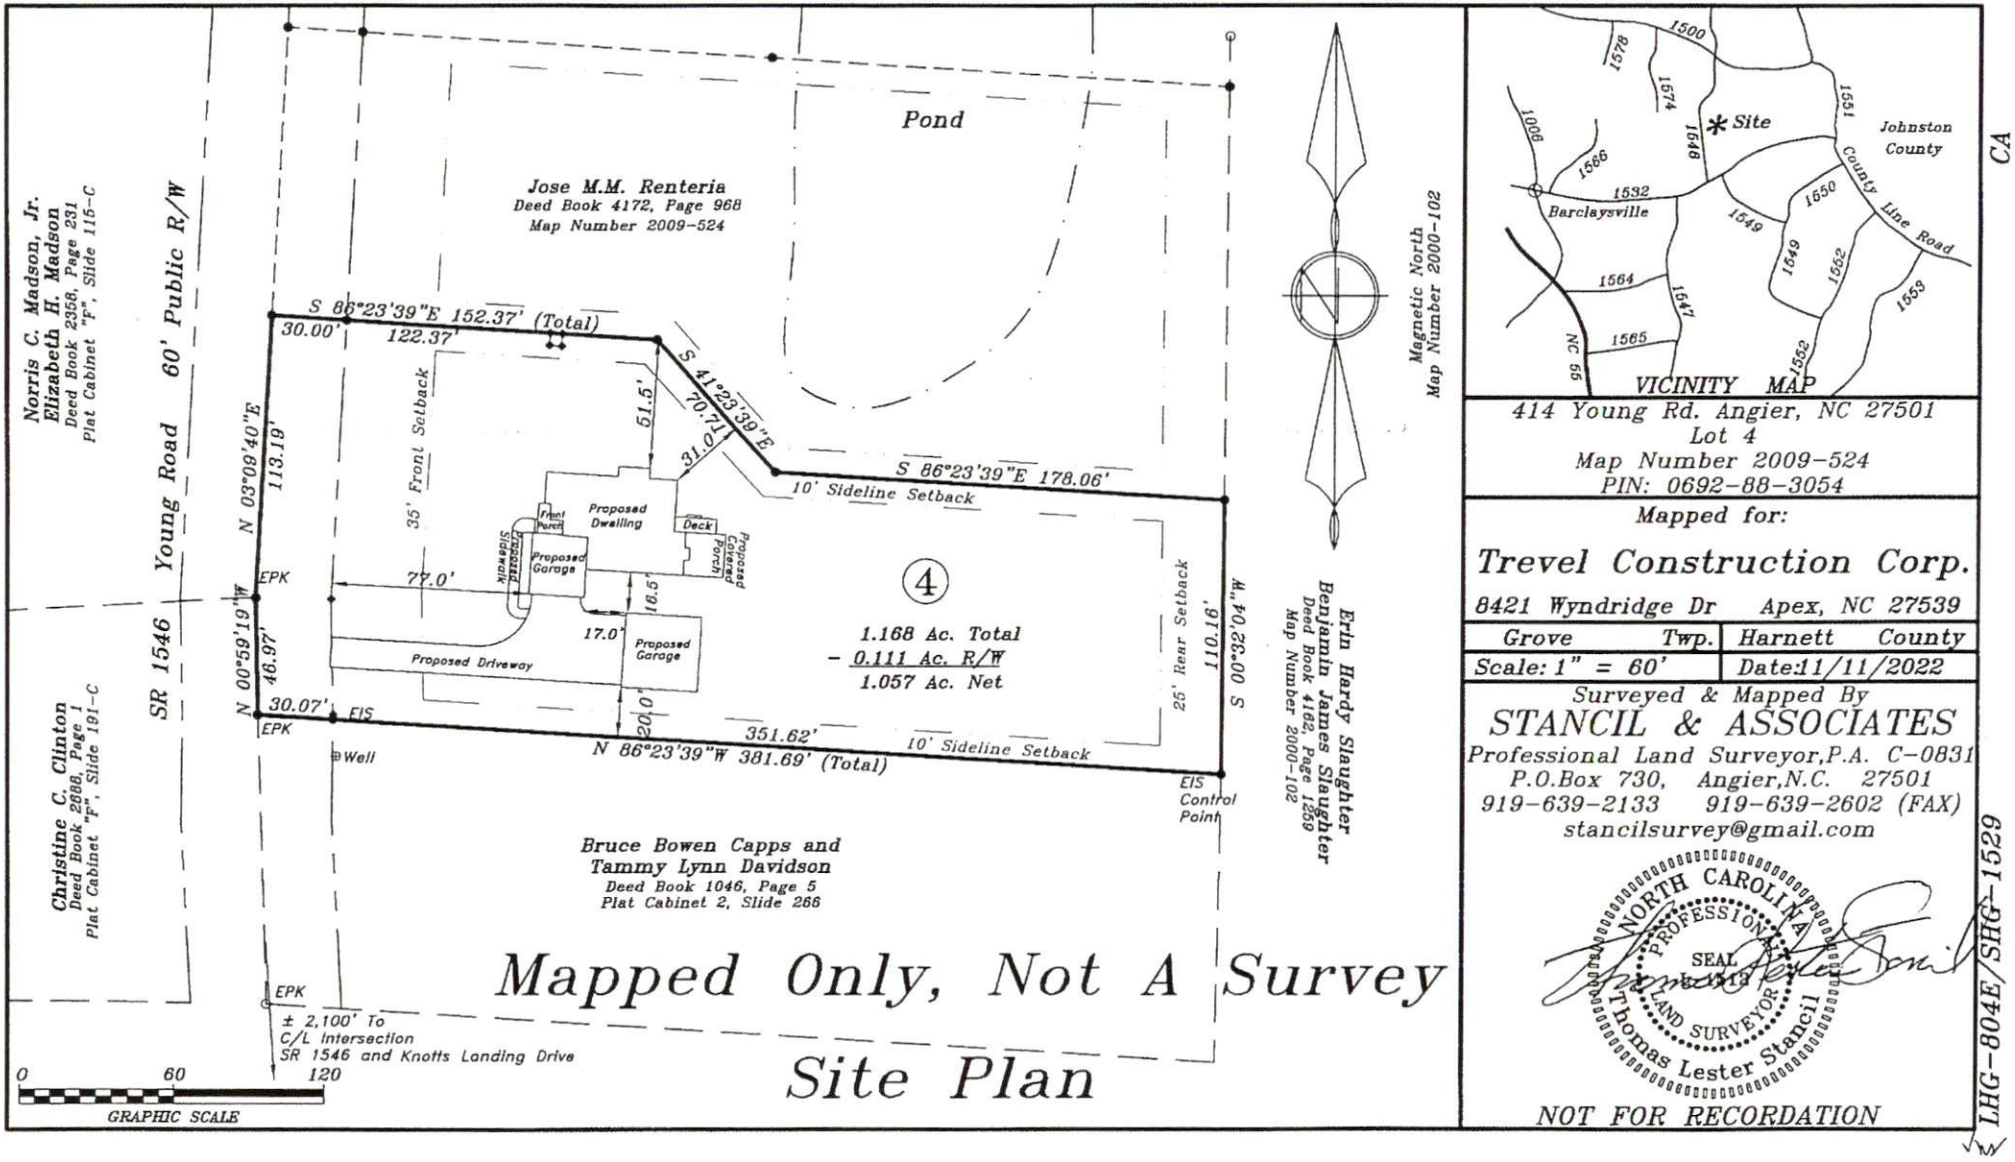

414 Young Rd. Angier, NC 27501
Lot 4
Map Number 2009-524
PIN: 0692-88-3054

Mapped for:

Trevel Construction Corp.

8421 Wyndridge Dr Apex, NC 27539

Grove Twp.	Harnett County
Scale: 1" = 60'	Date: 11/11/2022

Surveyed & Mapped By

STANCIL & ASSOCIATES
Professional Land Surveyor, P.A. C-0831
P.O.Box 730, Angier, N.C. 27501
919-639-2133 919-639-2602 (FAX)
stancilsurvey@gmail.com

NORTH CAROLINA PROFESSIONAL SEAL L-4529 LAND SURVEYOR Thomas Lester Stancil

NOT FOR RECORDATION

CA

LHG-804E/SHG-1529