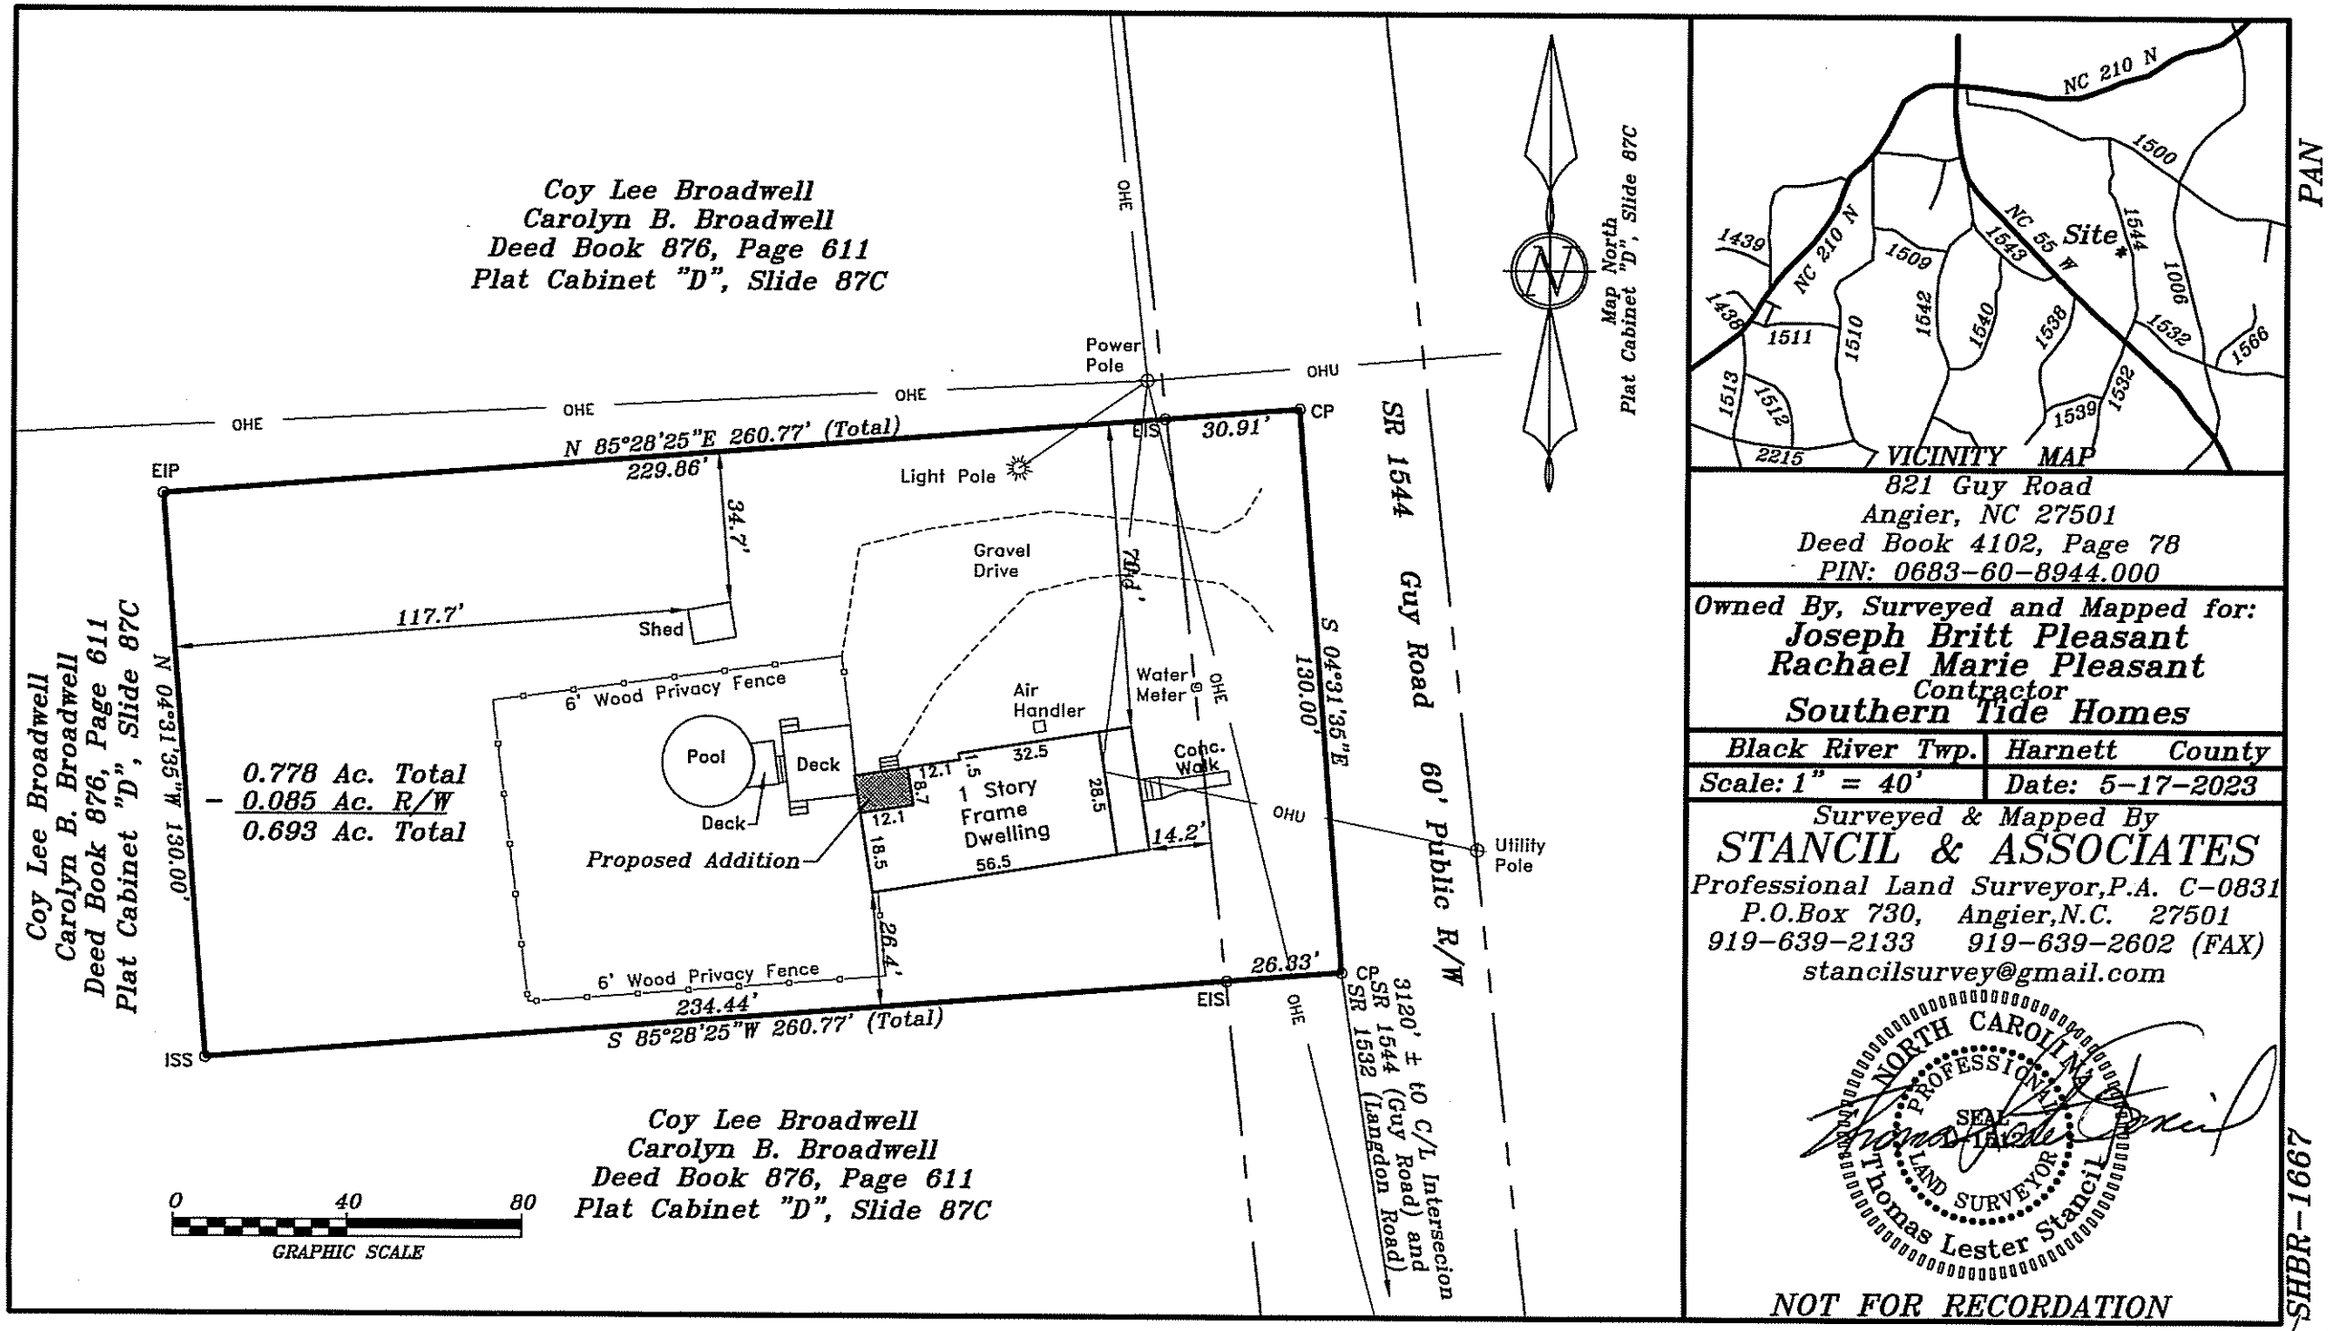

821 Guy Road
Angier, NC 27501
Deed Book 4102, Page 78
PIN: 0683-60-8944.000

Owned By, Surveyed and Mapped for:
Joseph Britt Pleasant
Rachael Marie Pleasant
Contractor
Southern Tide Homes

Black River Twp.	Harnett County
Scale: 1" = 40'	Date: 5-17-2023

Surveyed & Mapped By
STANCIL & ASSOCIATES
Professional Land Surveyor,P.A. C-0831
P.O.Box 730, Angier,N.C. 27501
919-639-2133 919-639-2602 (FAX)
stancilsurvey@gmail.com

NORTH CAROLINA PROFESSIONAL SEAL L-1612 LAND SURVEYOR Thomas Lester Stancil

NOT FOR RECORDATION

PAN

SHBR-1667