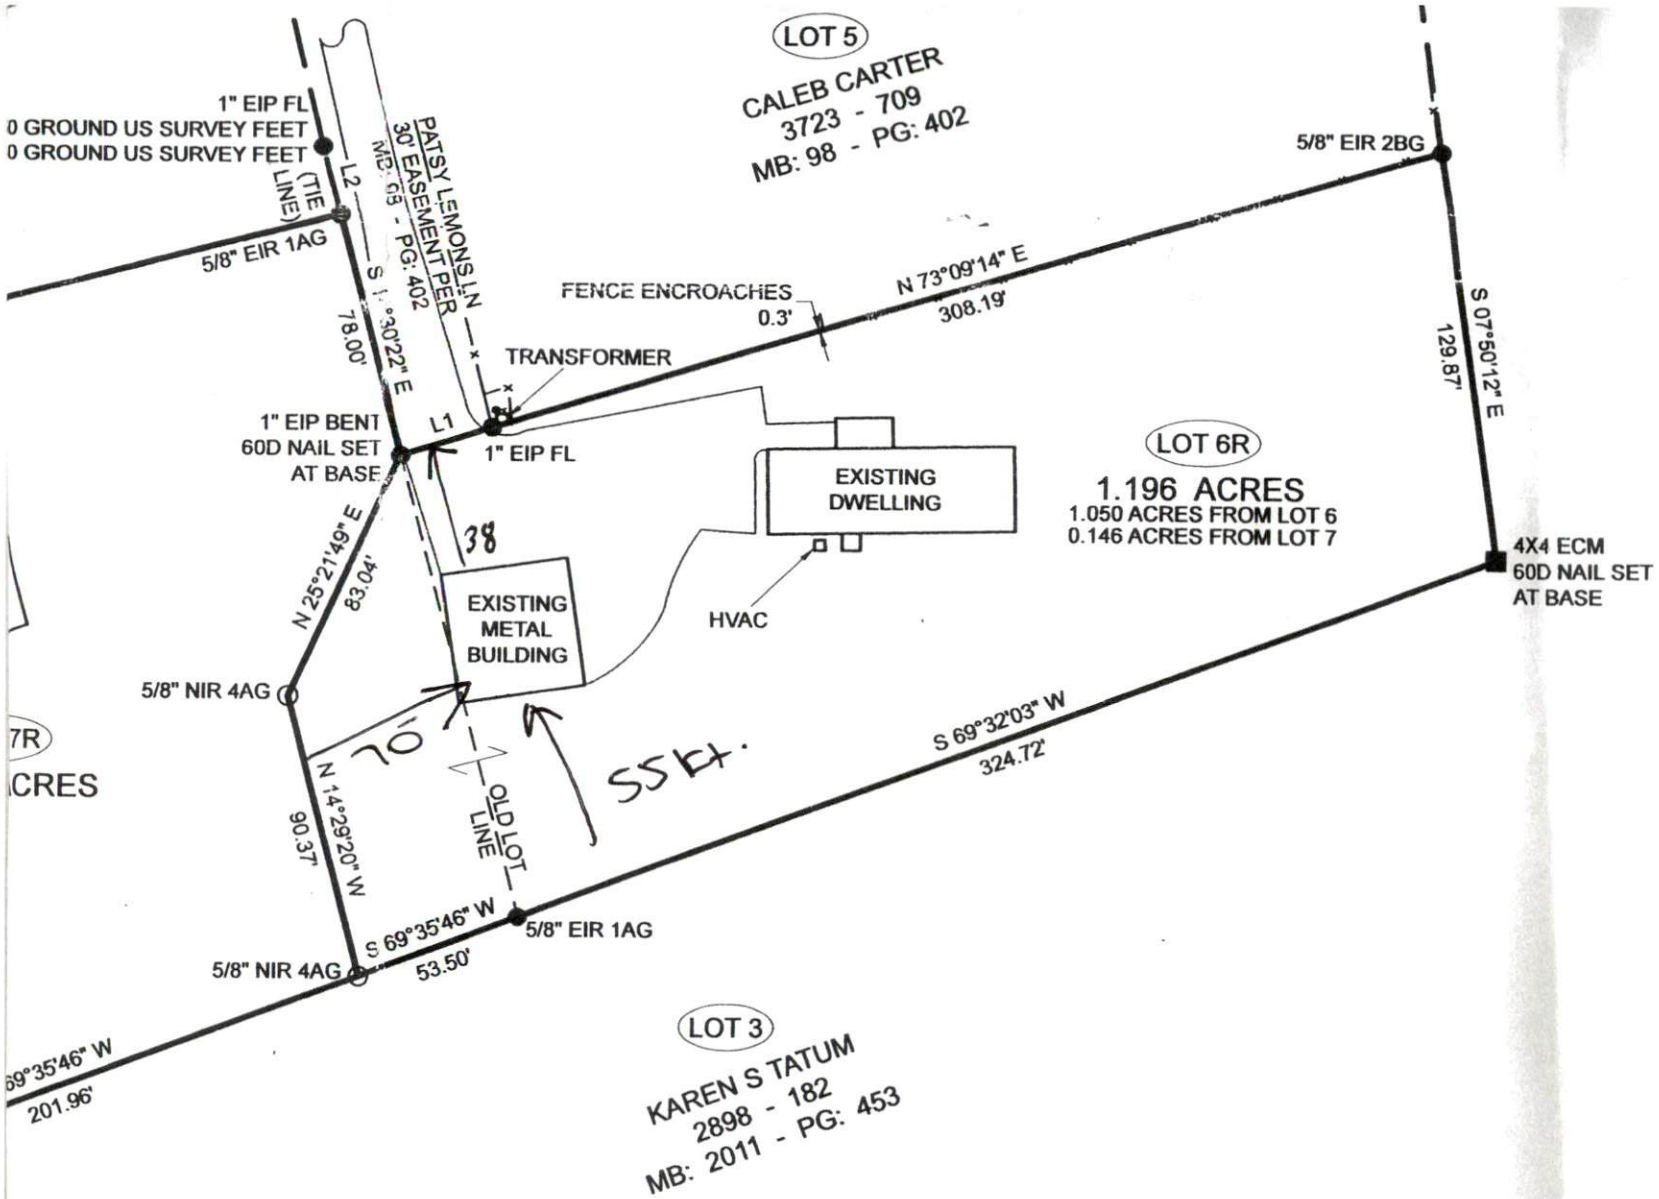

ERRS	EXISTING
FO	FIBER OF
FL	FLUSH W
ICV	IRRIGAT
MBS	MINIMUM
N/F	NOW OR
NMN	NEW MA
RCP	REINFOR
R/W	RIGHT-O
TBC	TOP BAC
TOC	TOE OF C
YI	YARD INL

LINE	BEARING
L1	N 72°35'45"
L2	N 13°50'29"

RECOMBINA

AURELIA

APRIL

PJL SUBI
ANDERSON
HARNETT COUN

0 60

SCA

LOT 6 PID: 039576 0089 08
REFERENCE TABLE:
DEED BOOK 3838, PAGE 386
PLAT CABINET 98, SLIDE 402
HARNETT COUNTY REGISTR

PROPERTY ADDRESS:
125 PATSY LEMONS LN
LILLINGTON, NC 27546

OWNER'S ADDRESS:
AURELIANO MEDELLIN
125 PATSY LEMONS LN
LILLINGTON, NC 27546

Instrument #: 2023008621
Recorded: 05/31/2023 03:58:22 PM
Fee Amt: $21.00 Page 1 of 1