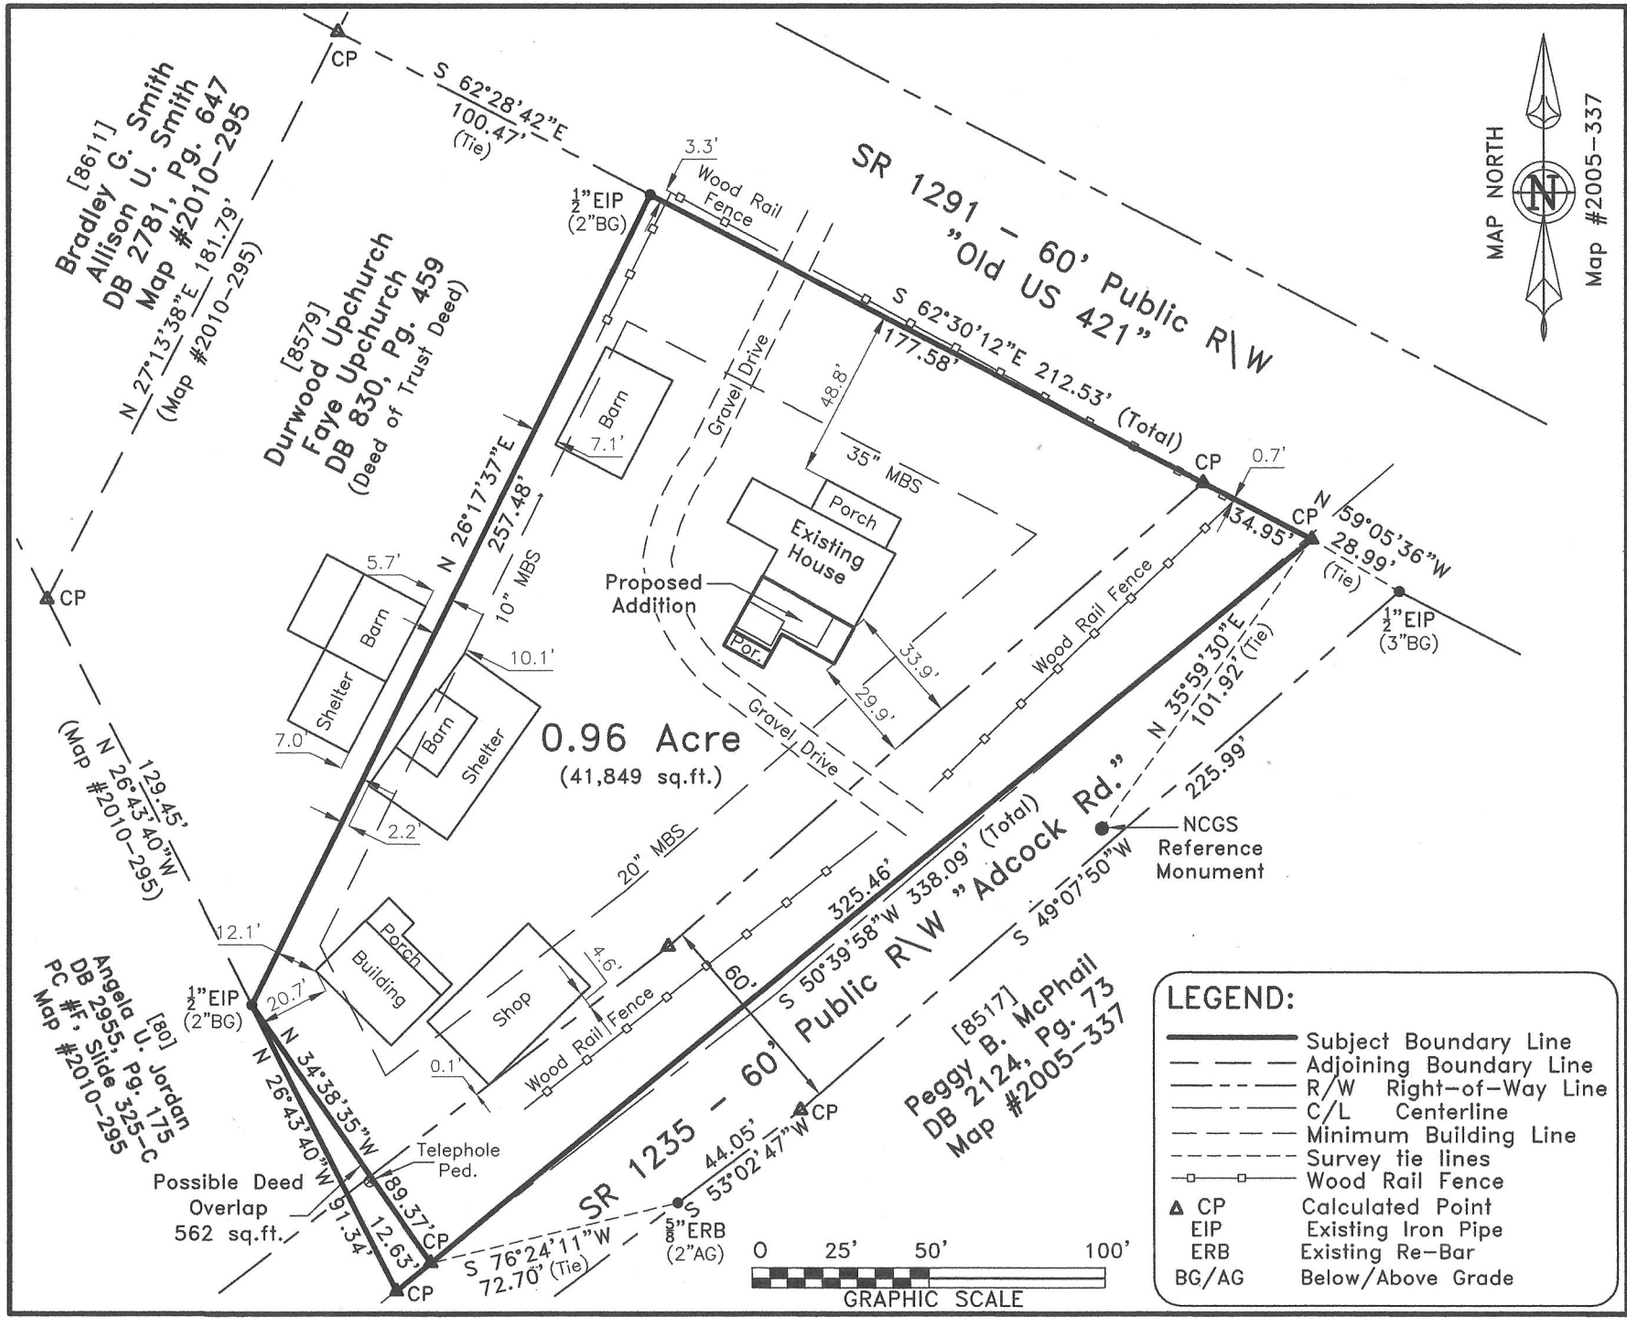

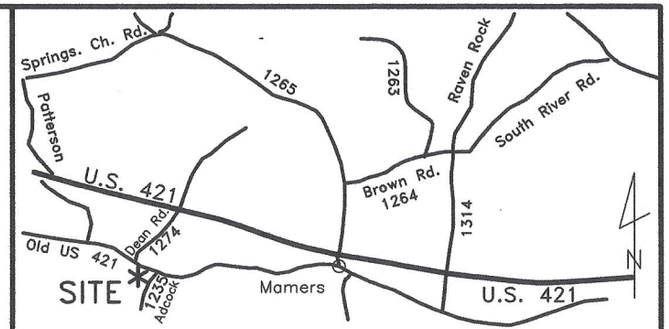

VICINITY MAP

LEGEND:

———	Subject Boundary Line
— — —	Adjoining Boundary Line
———	R/W Right-of-Way Line
———	C/L Centerline
— — —	Minimum Building Line
- - - - -	Survey tie lines
———	Wood Rail Fence
▲ CP	Calculated Point
EIP	Existing Iron Pipe
ERB	Existing Re-Bar
BG/AG	Below/Above Grade

~ 8559 Old US 421, Lillington ~

Deed Book 2370, Page 230

PID: 130610 0077 - PIN: 0610-16-3831.000

Survey For

Bruce D. Clarke

Care of: Barefoot Building Company

Upper Little River Twsp.	Harnett County
Scale: 1" = 50'	Date: 9/15/23

Surveyed & Mapped By

STREAMLINE LAND SURVEYING, Inc.

NC FIRM C-1898

870 NC 55 W, Coats, N.C. 27521

Phone: 910-897-7715

I hereby certify that the survey represented hereon was actually made under my supervision in accord with The Standards of Practice for Land Surveying in North Carolina (21 NCAC 56.1600); that the ratio of precision meets Class A standards and there were no encroachments across surveyed property lines unless otherwise shown hereon.

NORTH CAROLINA PROFESSIONAL SEAL L-3790 LAND SURVEYOR Robert E. Godwin, jr. 10-20-2023

NOT FOR RECORDATION

DATA\0610\230915CL.dwg (ExCond-PlotPlan)