PC#D Slide 139-C

PC#D Slide 139-C

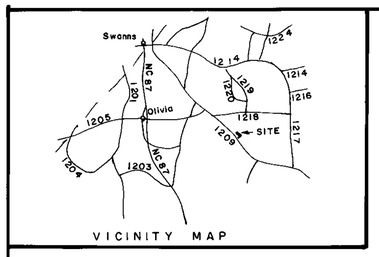

VICINITY MAP

E.C.M. - Existing Concrete Monument
E.I.P./E.I.S. - Existing Iron Pipe or Stake
I.S. - Iron Stake set
P.K. Nail/Spike set in ℄ of hwy.
NOTE: Iron stake set at all corners unless otherwise specified.

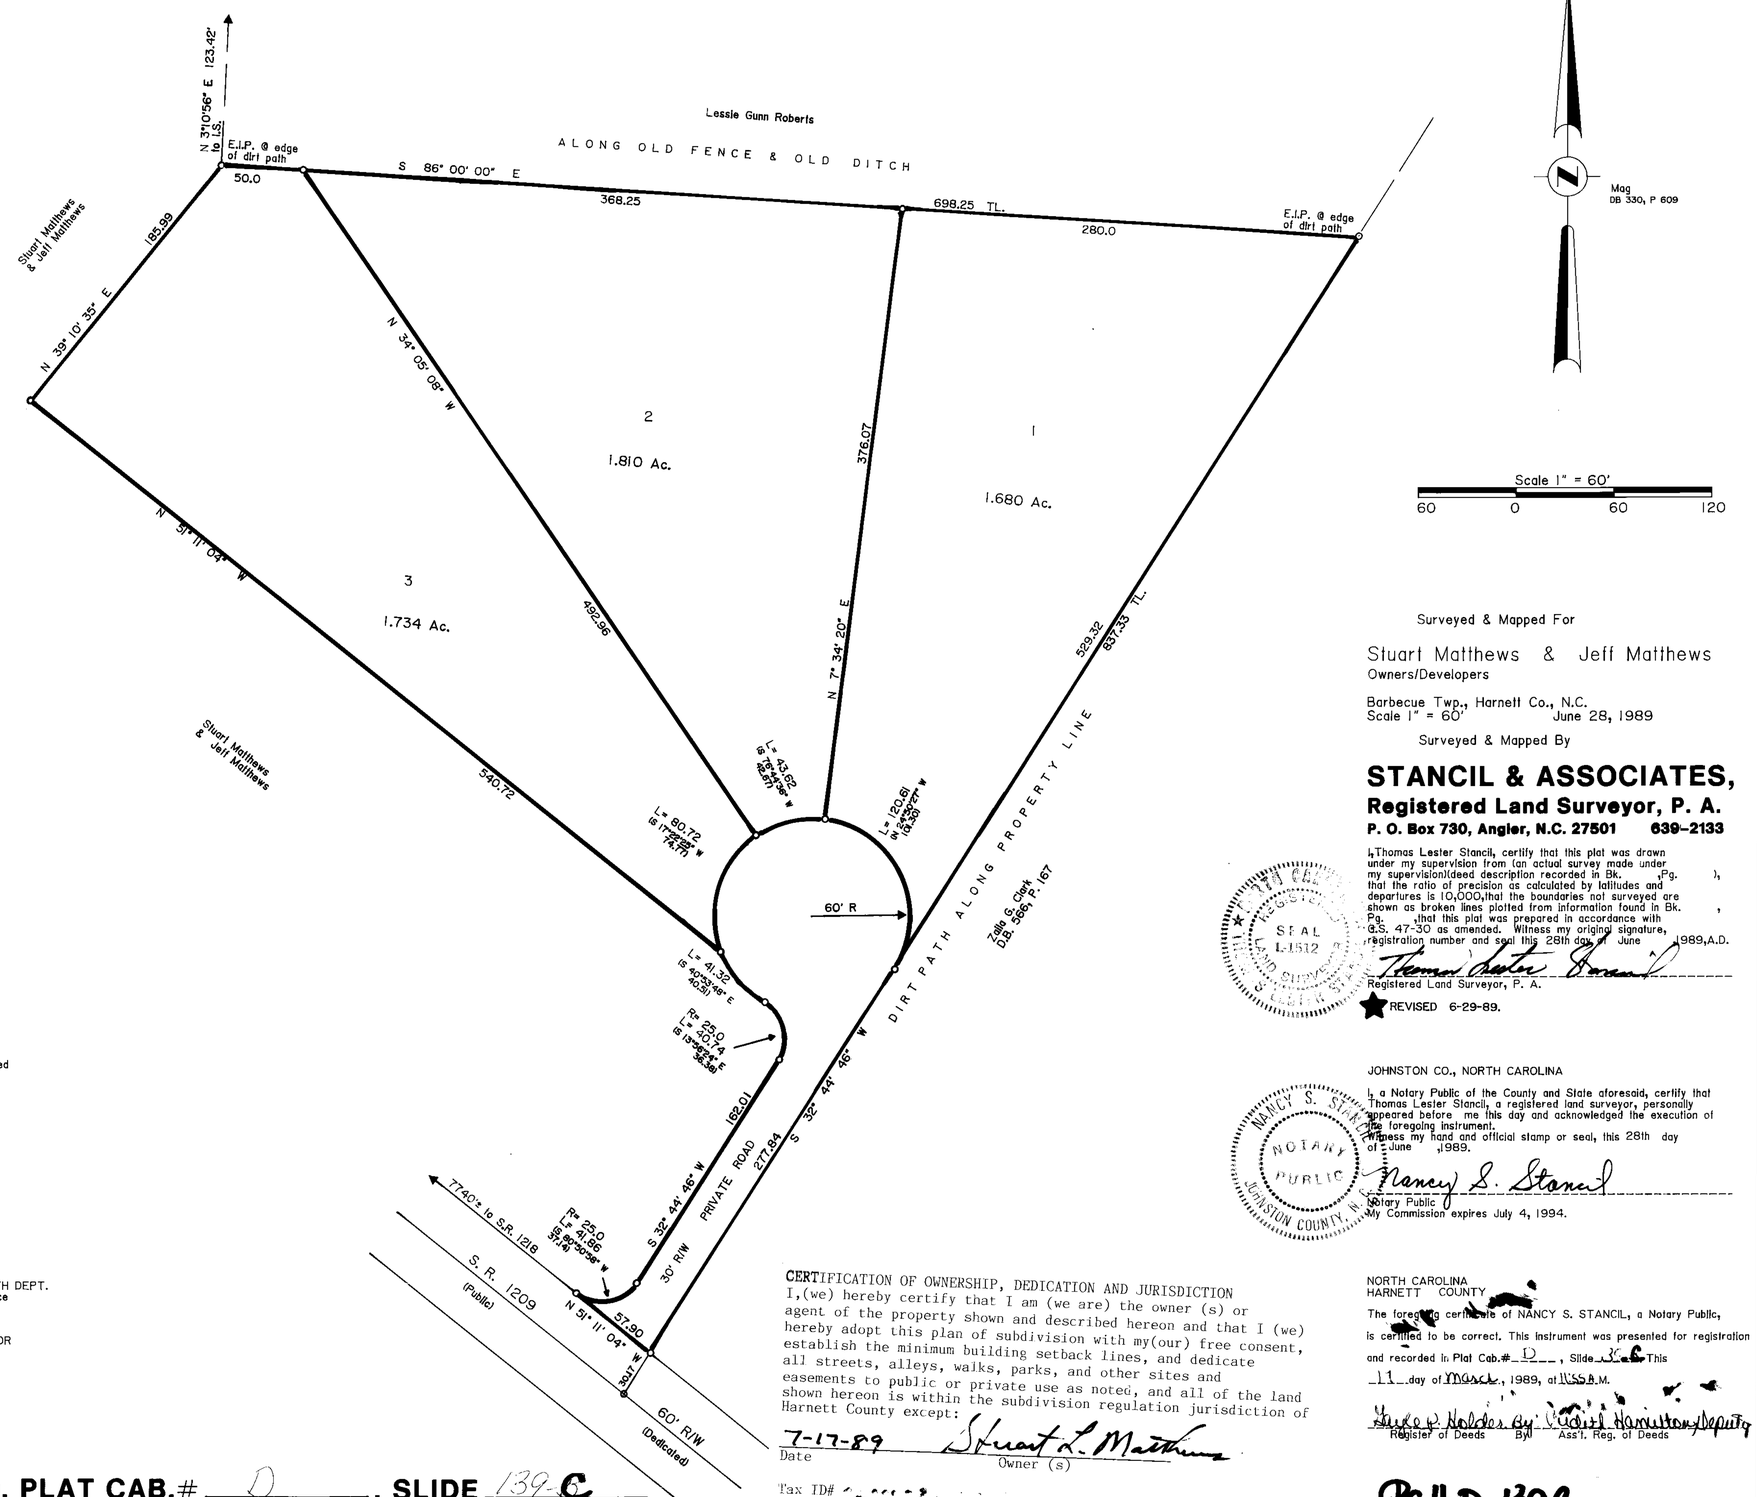

Surveyed & Mapped For

Stuart Matthews & Jeff Matthews
Owners/Developers

Barbecue Twp., Harnett Co., N.C.
Scale 1" = 60' June 28, 1989

Surveyed & Mapped By

STANCIL & ASSOCIATES,
Registered Land Surveyor, P. A.
P. O. Box 730, Angier, N.C. 27501 639-2133

I, Thomas Lester Stancil, certify that this plat was drawn under my supervision from (an actual survey made under my supervision)(deed description recorded in Bk. ,Pg.), that the ratio of precision as calculated by latitudes and departures is 10,000, that the boundaries not surveyed are shown as broken lines plotted from information found in Bk. , Pg. , that this plat was prepared in accordance with G.S. 47-30 as amended. Witness my original signature, registration number and seal this 28th day of June ,1989, A.D.

Thomas Lester Stancil
Registered Land Surveyor, P. A.

★ REVISED 6-29-89.

I hereby certify that this record plat complies with the subdivision regulations of Harnett County, N.C., and that this plat has been approved for recording in the Register of Deeds in Harnett County.

7/17/89 Carla Stephens
Date Planning Director

JOHNSTON CO., NORTH CAROLINA

I, a Notary Public of the County and State aforesaid, certify that Thomas Lester Stancil, a registered land surveyor, personally appeared before me this day and acknowledged the execution of the foregoing instrument.
Witness my hand and official stamp or seal, this 28th day of June ,1989.

Nancy S. Stancil
Notary Public
My Commission expires July 4, 1994.

CERTIFICATION OF SUBDIVISION REVIEW BY HARNETT CO. HEALTH DEPT.
The lot(s) on this plat have been tentatively reviewed for minimum space & soil requirements for sewage disposal & water supply system. Based on this review, it appears that lot(s) on this plat meet appropriate regulations. NOTE THAT THIS PRELIMINARY CERTIFICATION DOES NOT REPRESENT APPROVAL OR PERMIT FOR ANY SITE WORK. FINAL APPROVAL REQUIRES ISSUANCE OF APPROPRIATE HARNETT CO. HEALTH DEPT. PERMITS FOR SPECIFIC USE & SITING IN ACCORDANCE WITH REGULATIONS IN FORCE AT THE TIME OF PERMITTING.

12 JULY 89 Michael D. Eaker
DATE MICHAEL D. EAKER, SOIL SCIENTIST

CERTIFICATION OF OWNERSHIP, DEDICATION AND JURISDICTION
I, (we) hereby certify that I am (we are) the owner (s) or agent of the property shown and described hereon and that I (we) hereby adopt this plan of subdivision with my(our) free consent, establish the minimum building setback lines, and dedicate all streets, alleys, walks, parks, and other sites and easements to public or private use as noted, and all of the land shown hereon is within the subdivision regulation jurisdiction of Harnett County except:

7-17-89 Stuart L. Matthews
Date Owner (s)

Tax ID# [illegible]

NORTH CAROLINA
HARNETT COUNTY

The foregoing certificate of NANCY S. STANCIL, a Notary Public, is certified to be correct. This instrument was presented for registration and recorded in Plat Cab. # D, Slide 139-C This 11 day of March, 1989, at 11:55 A.M.

Yvonne Holder By: Vadis Hamilton Deputy
Register of Deeds By: Ass't. Reg. of Deeds

RECORDED HARNETT CO. PLAT CAB.# D, SLIDE 139-C

PC#D 139C

L-H-B-375A