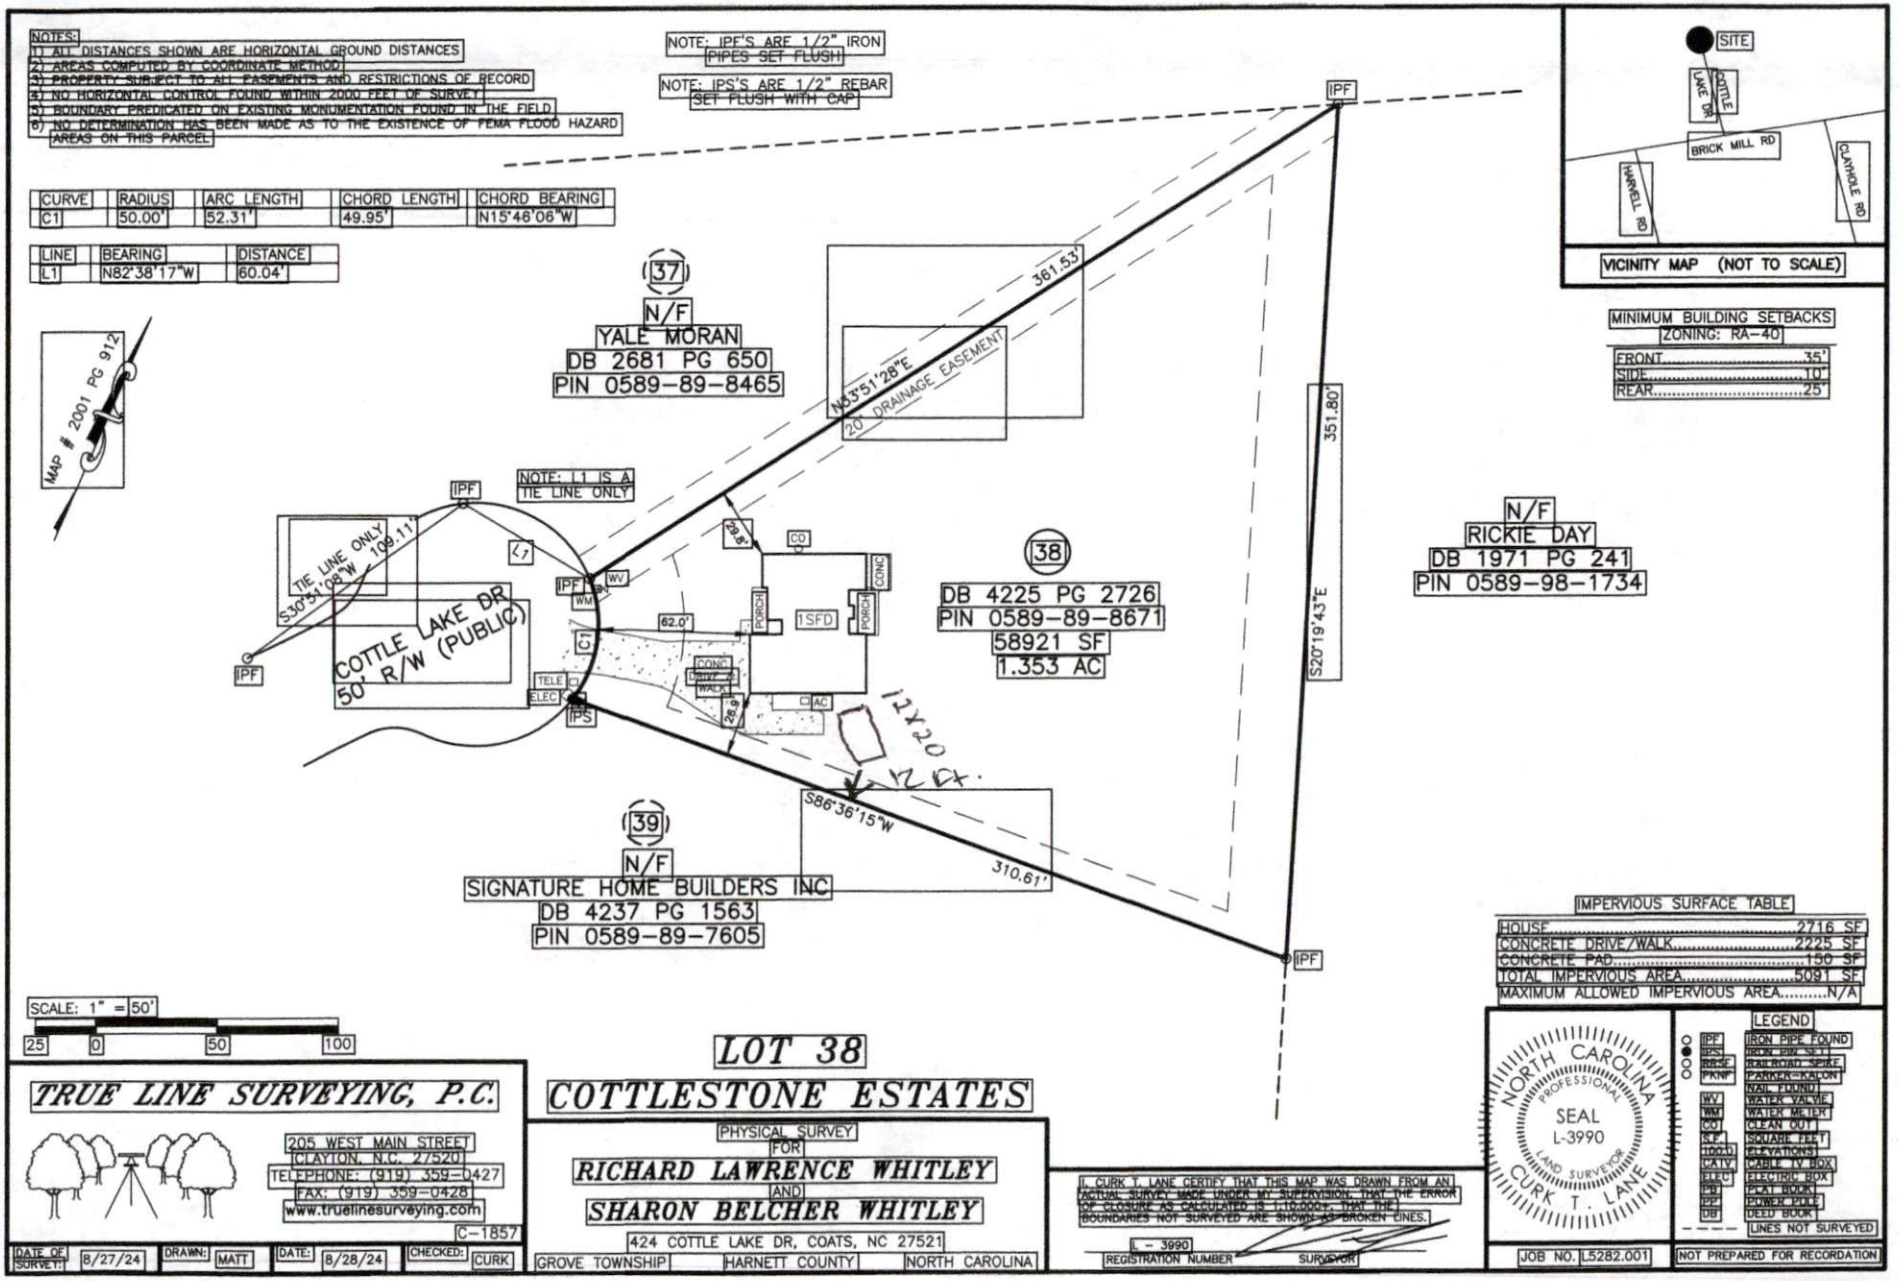
NOTES:
1) ALL DISTANCES SHOWN ARE HORIZONTAL GROUND DISTANCES
2) AREAS COMPUTED BY COORDINATE METHOD
3) PROPERTY SUBJECT TO ALL EASEMENTS AND RESTRICTIONS OF RECORD
4) NO HORIZONTAL CONTROL FOUND WITHIN 2000 FEET OF SURVEY
5) BOUNDARY PREDICATED ON EXISTING MONUMENTATION FOUND IN THE FIELD
6) NO DETERMINATION HAS BEEN MADE AS TO THE EXISTENCE OF FEMA FLOOD HAZARD AREAS ON THIS PARCEL
NOTE: IPF'S ARE 1/2" IRON PIPES SET FLUSH
NOTE: IPS'S ARE 1/2" REBAR SET FLUSH WITH CAP
CURVE | RADIUS | ARC LENGTH | CHORD LENGTH | CHORD BEARING
C1 | 50.00' | 52.31' | 49.95' | N15°46'06"W
LINE | BEARING | DISTANCE
L1 | N82°38'17"W | 60.04'
MAP # 2001 PG 912
37
N/F
YALE MORAN
DB 2681 PG 650
PIN 0589-89-8465
NOTE: L1 IS A TIE LINE ONLY
TIE LINE ONLY
S30°51'08"W 109.11'
COTTLE LAKE DR
50' R/W (PUBLIC)
N53°51'28"E
361.53'
20' DRAINAGE EASEMENT
351.80'
S20°19'43"E
38
DB 4225 PG 2726
PIN 0589-89-8671
58921 SF
1.353 AC
N/F
RICKIE DAY
DB 1971 PG 241
PIN 0589-98-1734
1 SFD
PORCH
CONC
62.0'
12X20
12 FT.
S86°36'15"W
310.61'
39
N/F
SIGNATURE HOME BUILDERS INC
DB 4237 PG 1563
PIN 0589-89-7605
IPF
IPS
SITE
COTTLE LAKE DR
BRICK MILL RD
HARWELL RD
CLAYHOLE RD
VICINITY MAP (NOT TO SCALE)
MINIMUM BUILDING SETBACKS
ZONING: RA-40
FRONT 35'
SIDE 10'
REAR 25'
IMPERVIOUS SURFACE TABLE
HOUSE 2716 SF
CONCRETE DRIVE/WALK 2225 SF
CONCRETE PAD 190 SF
TOTAL IMPERVIOUS AREA 5091 SF
MAXIMUM ALLOWED IMPERVIOUS AREA N/A
SCALE: 1" = 50'
25 0 50 100
LEGEND
IPF IRON PIPE FOUND
IPS IRON PIPE SET
RRSF RAILROAD SPIKE FOUND
PKNF PARKER-KALON NAIL FOUND
WV WATER VALVE
WM WATER METER
CO CLEAN OUT
SF SQUARE FEET
(ELEVATIONS)
CATV CABLE TV BOX
ELEC ELECTRIC BOX
PB PLAT BOOK
PP POWER POLE
DB DEED BOOK
LINES NOT SURVEYED
NOT PREPARED FOR RECORDATION
NORTH CAROLINA PROFESSIONAL SEAL L-3990 LAND SURVEYOR CURK T. LANE
I, CURK T. LANE CERTIFY THAT THIS MAP WAS DRAWN FROM AN ACTUAL SURVEY MADE UNDER MY SUPERVISION; THAT THE ERROR OF CLOSURE AS CALCULATED IS 1:10000+; THAT THE BOUNDARIES NOT SURVEYED ARE SHOWN AS BROKEN LINES.
L - 3990
REGISTRATION NUMBER
SURVEYOR
JOB NO. L5282.001
TRUE LINE SURVEYING, P.C.
205 WEST MAIN STREET
CLAYTON, N.C. 27520
TELEPHONE: (919) 359-0427
FAX: (919) 359-0428
www.truelinesurveying.com
C-1857
DATE OF SURVEY: 8/27/24
DRAWN: MATT
DATE: 8/28/24
CHECKED: CURK
LOT 38
COTTLESTONE ESTATES
PHYSICAL SURVEY
FOR
RICHARD LAWRENCE WHITLEY
AND
SHARON BELCHER WHITLEY
424 COTTLE LAKE DR, COATS, NC 27521
GROVE TOWNSHIP HARNETT COUNTY NORTH CAROLINA