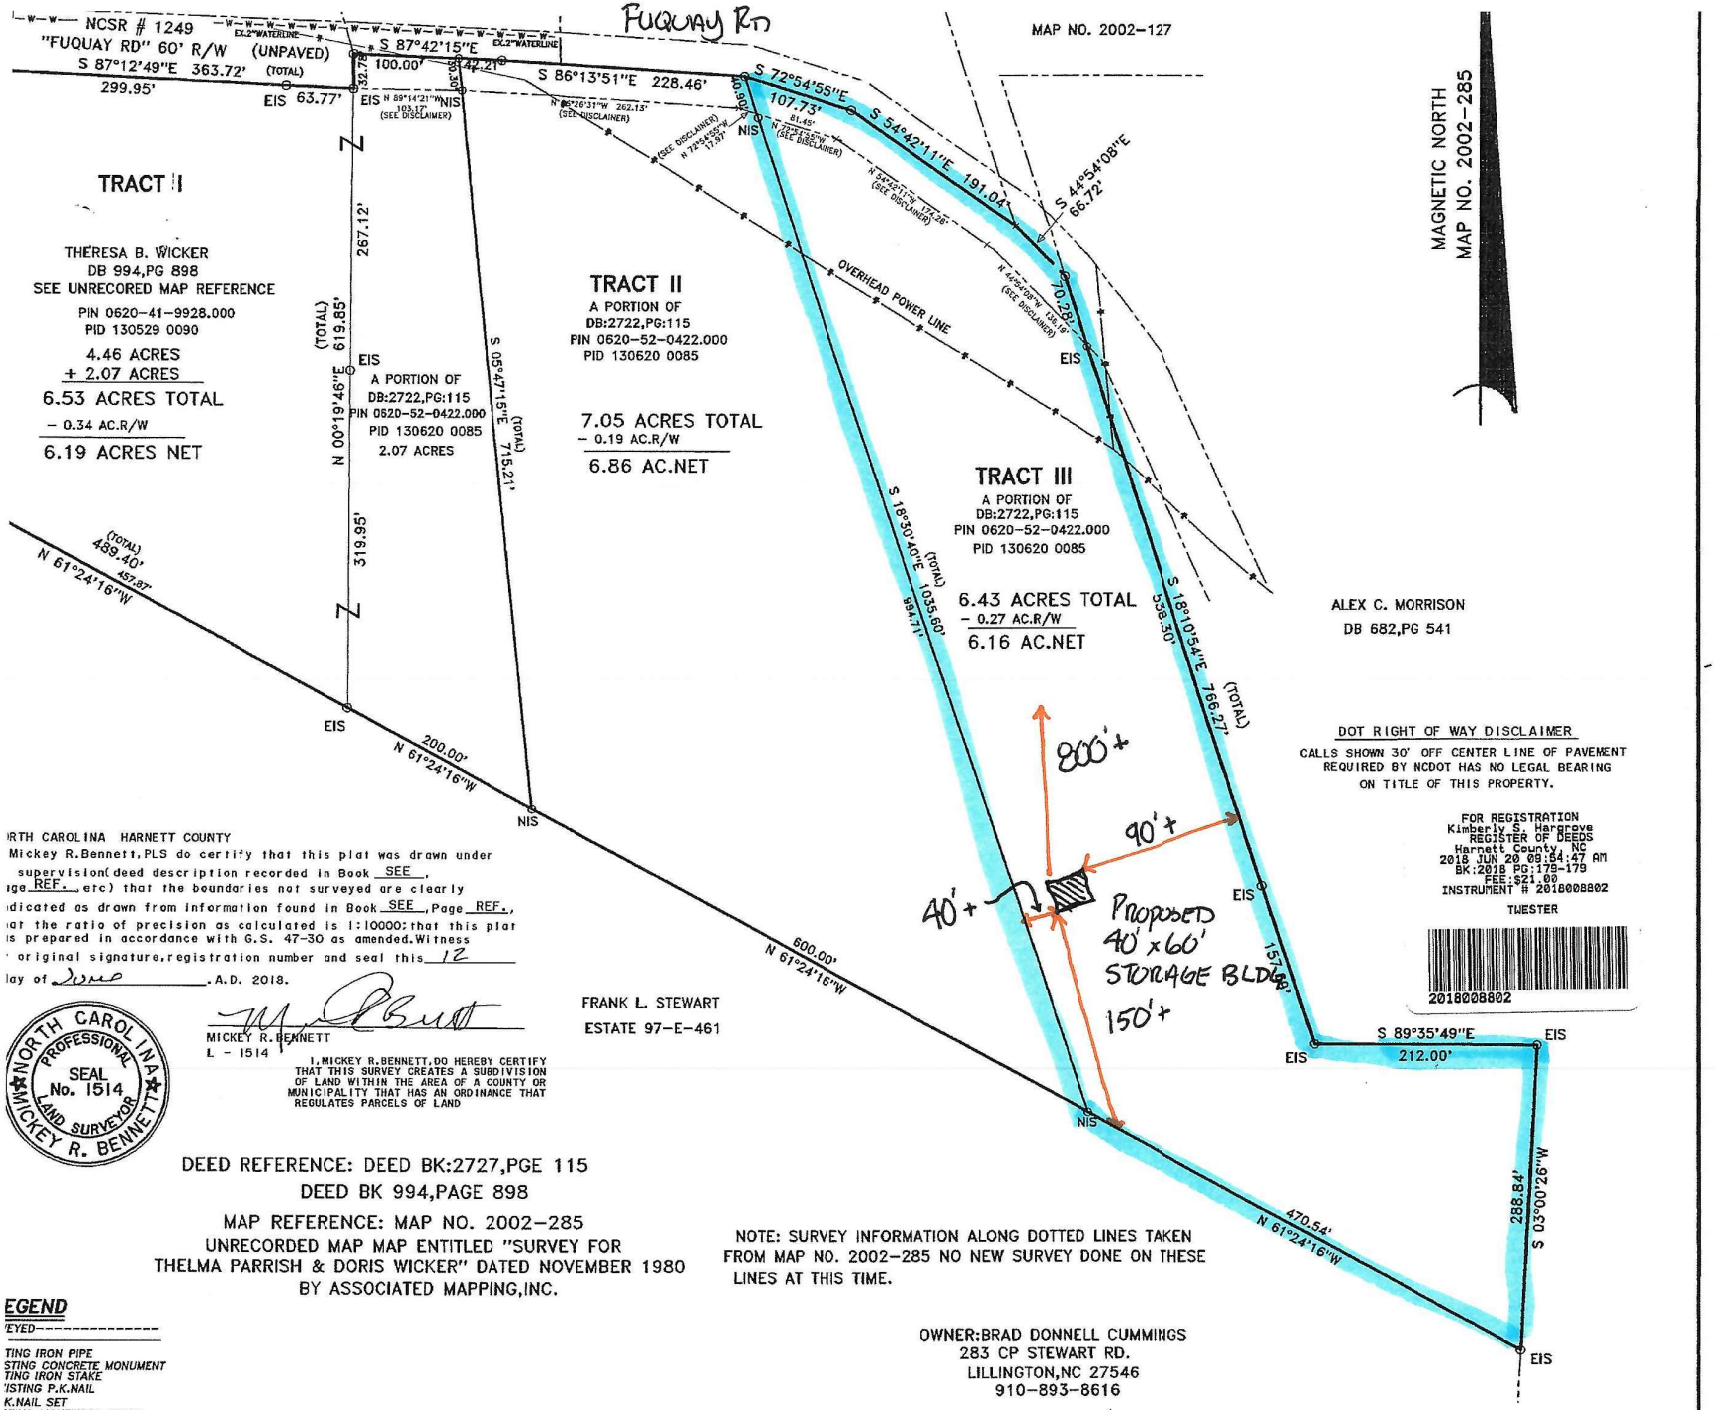

RTH CAROLINA HARNETT COUNTY
Mickey R.Bennett,PLS do certify that this plat was drawn under supervision(deed description recorded in Book SEE, ge REF., etc) that the boundaries not surveyed are clearly dicated as drawn from information found in Book SEE, Page REF., at the ratio of precision as calculated is 1:10000; that this plat is prepared in accordance with G.S. 47-30 as amended. Witness original signature, registration number and seal this 12 lay of June, A.D. 2018.

NORTH CAROLINA PROFESSIONAL SEAL No. 1514 LAND SURVEYOR MICKEY R. BENNETT

MICKEY R. BENNETT
L - 1514

I, MICKEY R. BENNETT, DO HEREBY CERTIFY THAT THIS SURVEY CREATES A SUBDIVISION OF LAND WITHIN THE AREA OF A COUNTY OR MUNICIPALITY THAT HAS AN ORDINANCE THAT REGULATES PARCELS OF LAND

FRANK L. STEWART
ESTATE 97-E-461

DEED REFERENCE: DEED BK:2727,PGE 115
DEED BK 994,PAGE 898

MAP REFERENCE: MAP NO. 2002-285
UNRECORDED MAP MAP ENTITLED "SURVEY FOR THELMA PARRISH & DORIS WICKER" DATED NOVEMBER 1980 BY ASSOCIATED MAPPING,INC.

NOTE: SURVEY INFORMATION ALONG DOTTED LINES TAKEN FROM MAP NO. 2002-285 NO NEW SURVEY DONE ON THESE LINES AT THIS TIME.

OWNER:BRAD DONNELL CUMMINGS
283 CP STEWART RD.
LILLINGTON,NC 27546
910-893-8616

LEGEND

EYED----------
TING IRON PIPE
STING CONCRETE MONUMENT
TING IRON STAKE
ISTING P.K.NAIL
K.NAIL SET
STING LIGHTWOOD STAKE
H OF FORMALLY
HT OF WAY
TER LINE
/ IRON STAKE
' IRON PIPE

SR 1291

SURVEY FOR:
BRAD DONNELL CUMMINGS

BENNETT SURVEYS F-1304
1662 CLARK RD., LILLINGTON, N.C. 27546