
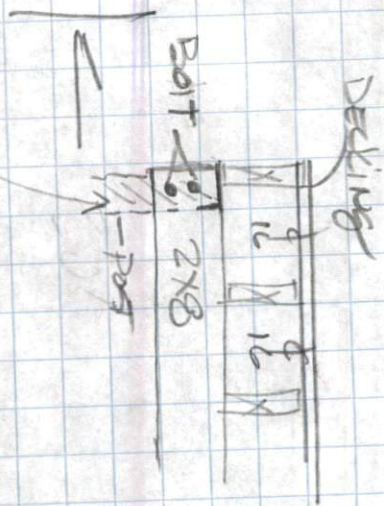


NOT ATTACHED TO
THE DWELLING

12'

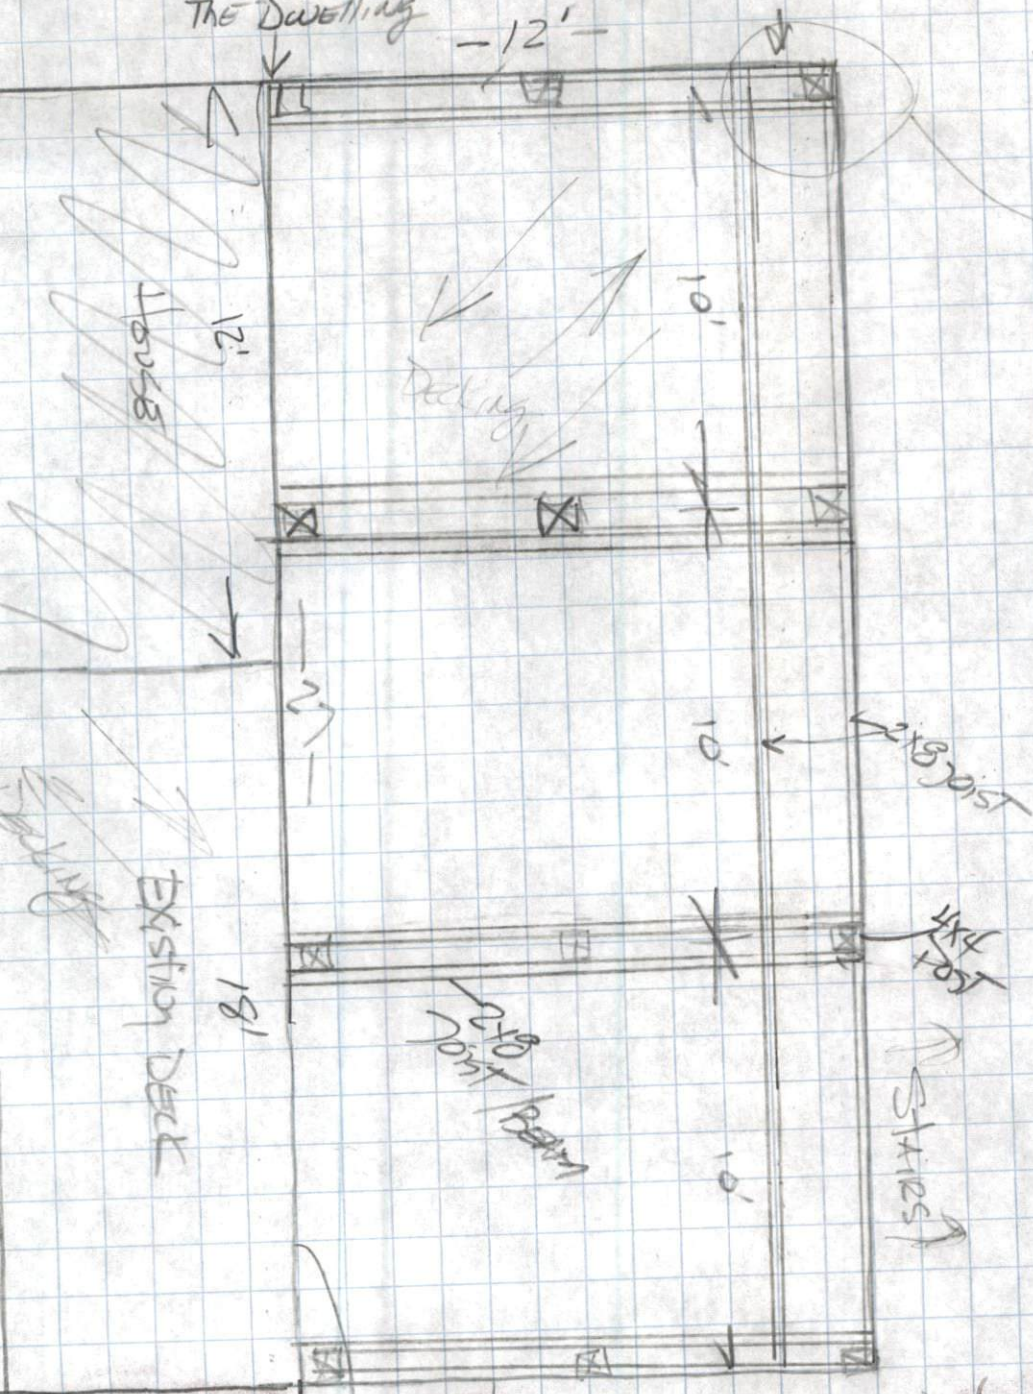

30'

2x8 joist

2x8 beam

stairs

STANDARD 2x2 HANDRAIL & CAP

NEW DECK

step
7.5 LOWER

EXISTING DECK

Concrete & Post

