NOT FOR RECORDATION

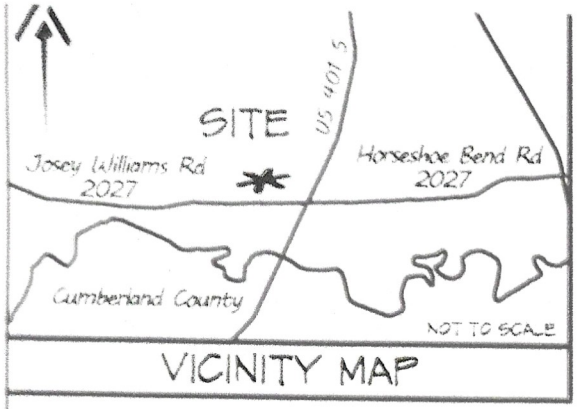

VICINITY MAP

NORTH

PLAT BOOK 2021, PAGE 535

I FURTHER CERTIFY THAT THE PROPERTY SHOWN HEREON IS NOT LOCATED IN A SPECIAL FLOOD HAZARD AREA AS DETERMINED BY THE FEDERAL EMERGENCY MANAGEMENT AGENCY

FLOOD ZONE HAZARD ZONE: X
MAP: 3720056400K - PANEL: 0564
EFFECTIVE: 1 MAY 2007

NORTH CAROLINA PROFESSIONAL SEAL L-4740 LAND SURVEYOR STEVEN W. MULLINS

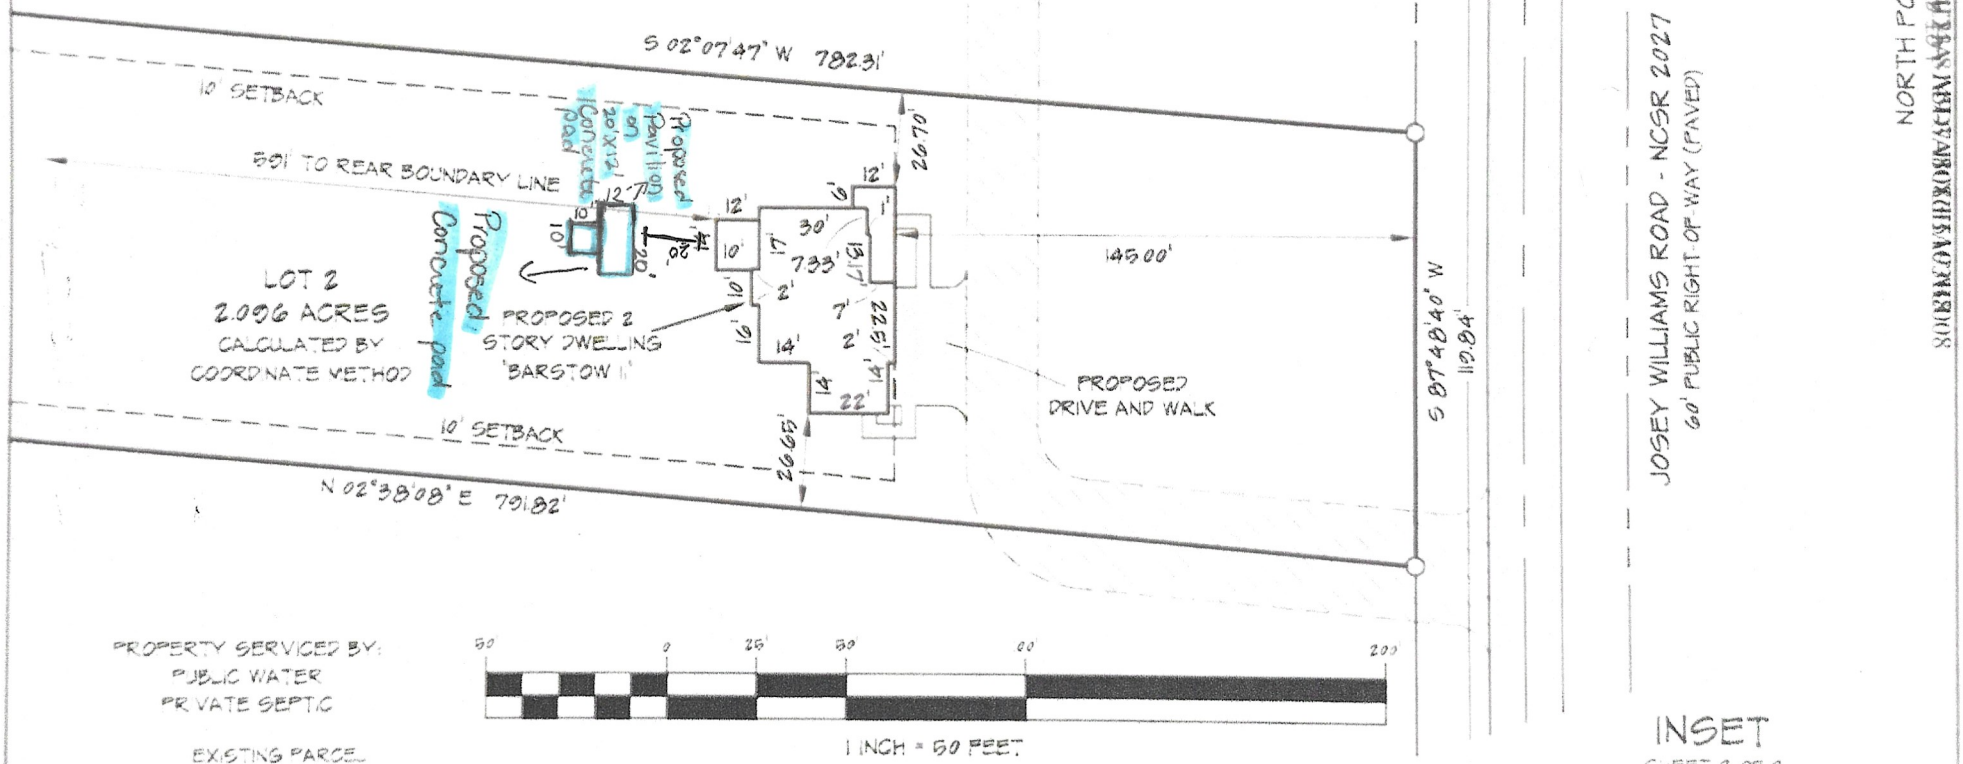

INSET
SHEET 2 OF 2

SITE PLAN	CURRENT OWNER:	REVISIONS:	PROFESSIONALLY SURVEYED BY:
LOT 2 NORTH POINTE JOSEY WILLIAMS ROAD	WEAVER DEVELOPMENT COMPANY, INC. 350 WAGONER DRIVE FAYETTEVILLE, NC 28303	16 MARCH 2022 3 CAR GARAGE	ATLAS SURVEYING AND MAPPING 1503 OLD CARBONTON ROAD SANFORD, NC 27330 919 478-3048 FRM: 458 ATLASSURVEYANDMAPPING@GMAIL.COM

STATE: NORTH CAROLINA	COUNTY: HARNETT		
	TOWNSHIP: STEWARTS CREEK	DRAWN BY: SNW 1	CHECKED BY: SNW 2
	DATE: 28 FEBRUARY 2022	SCALE: 1" = 50'	PROJECT: 21-107

ATLAS Surveying & Mapping