








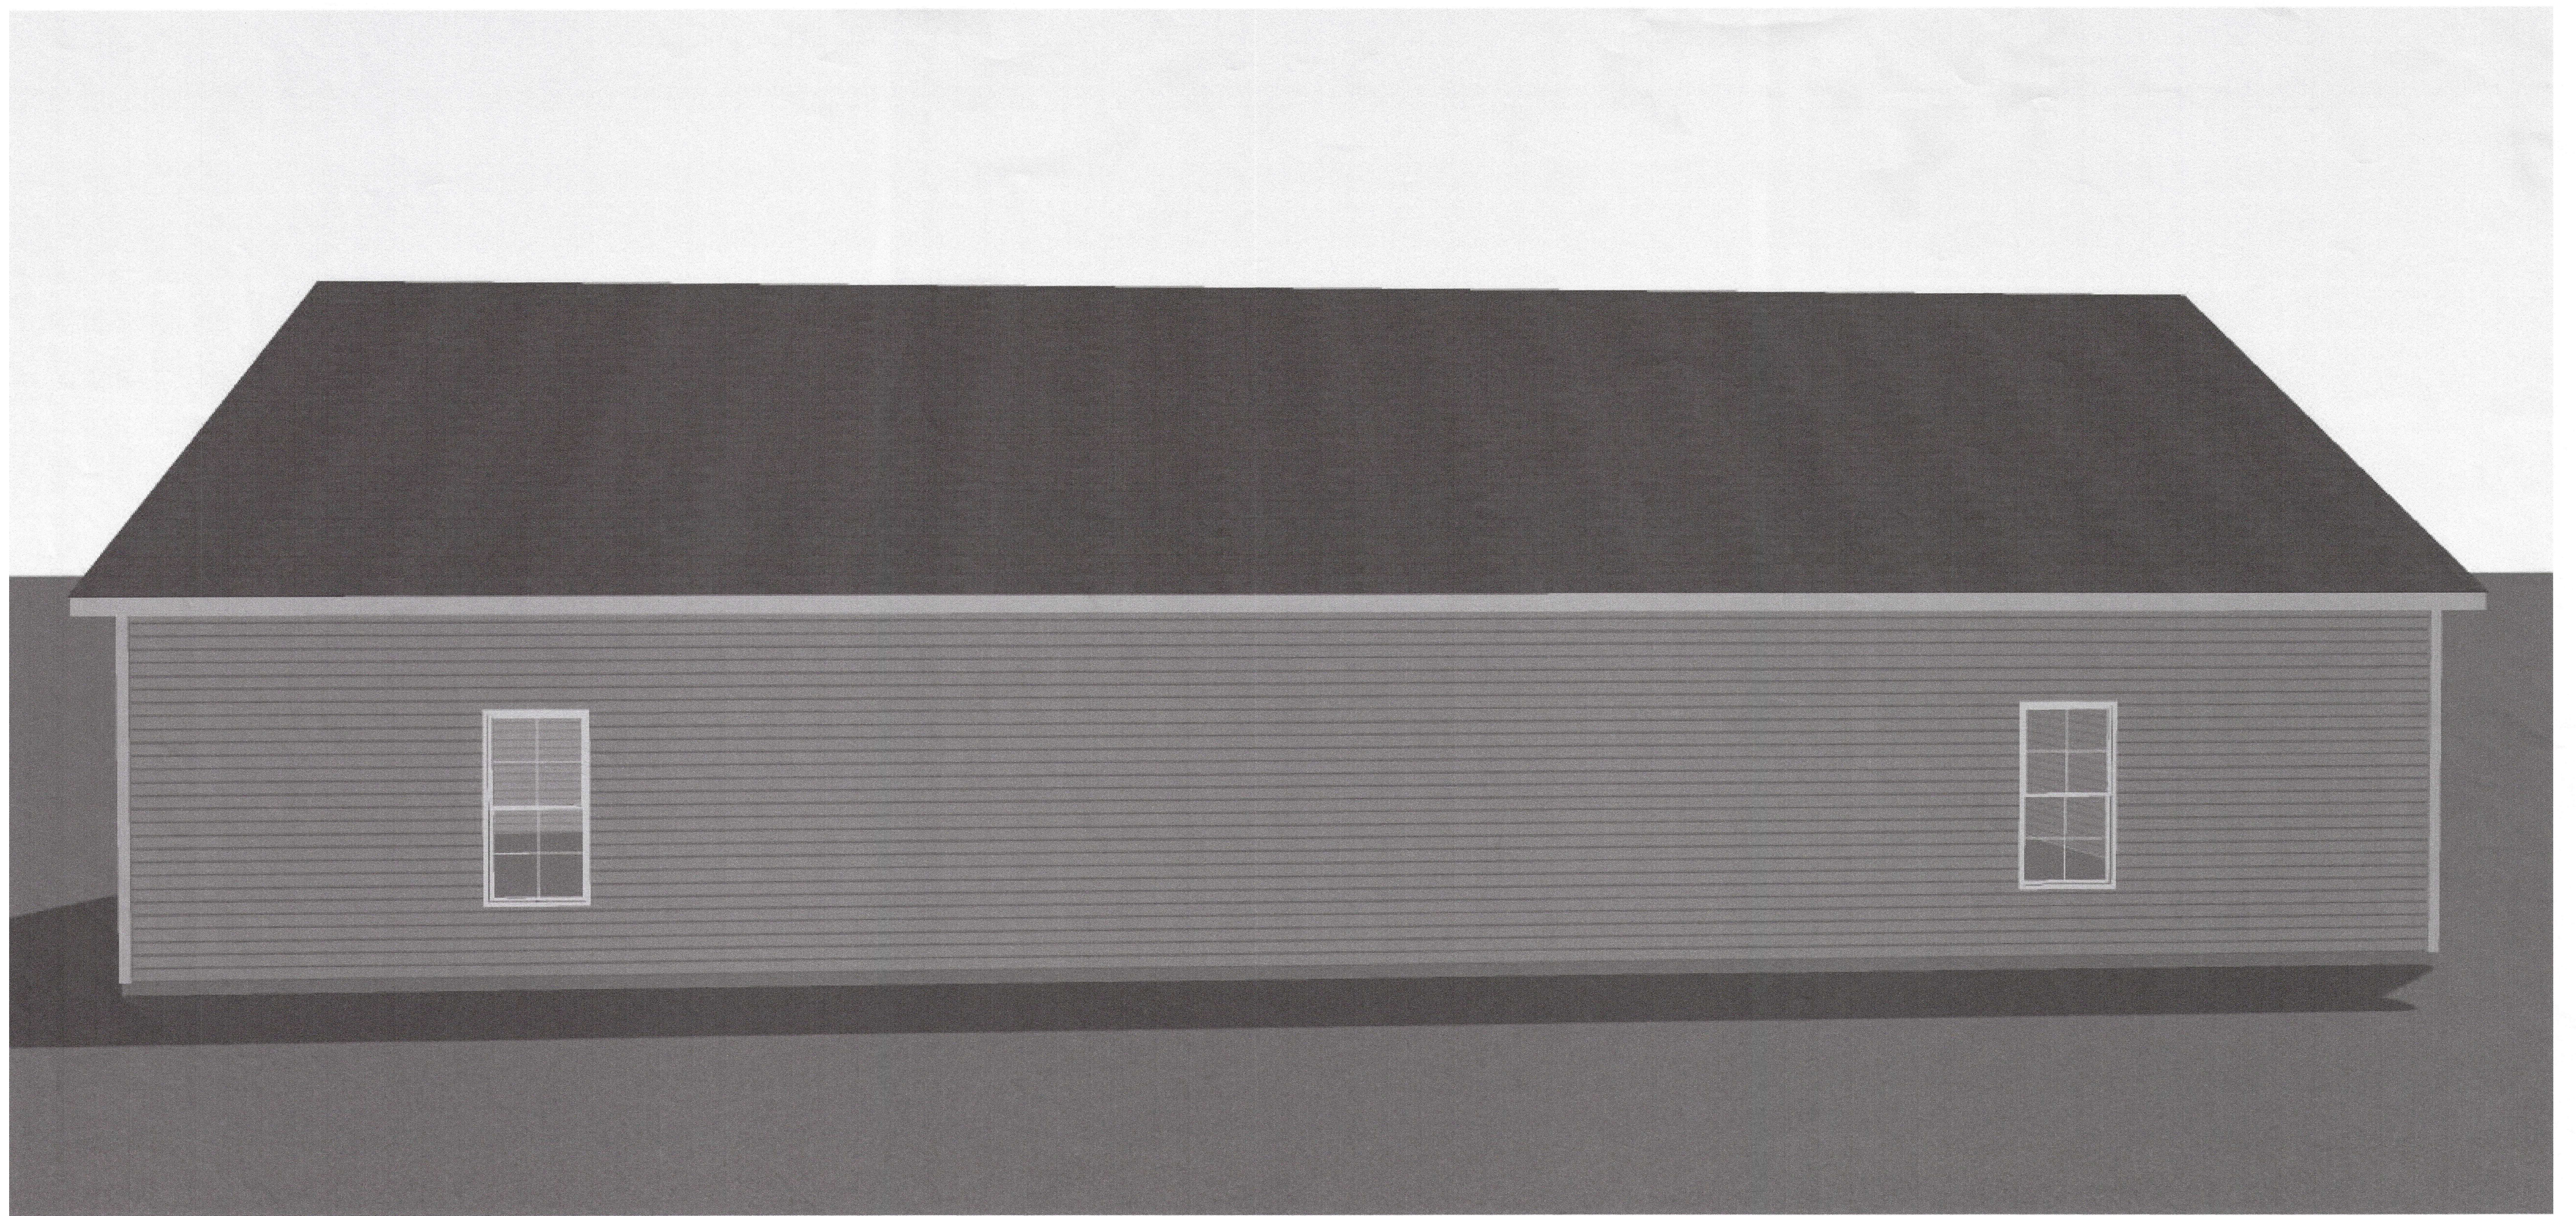

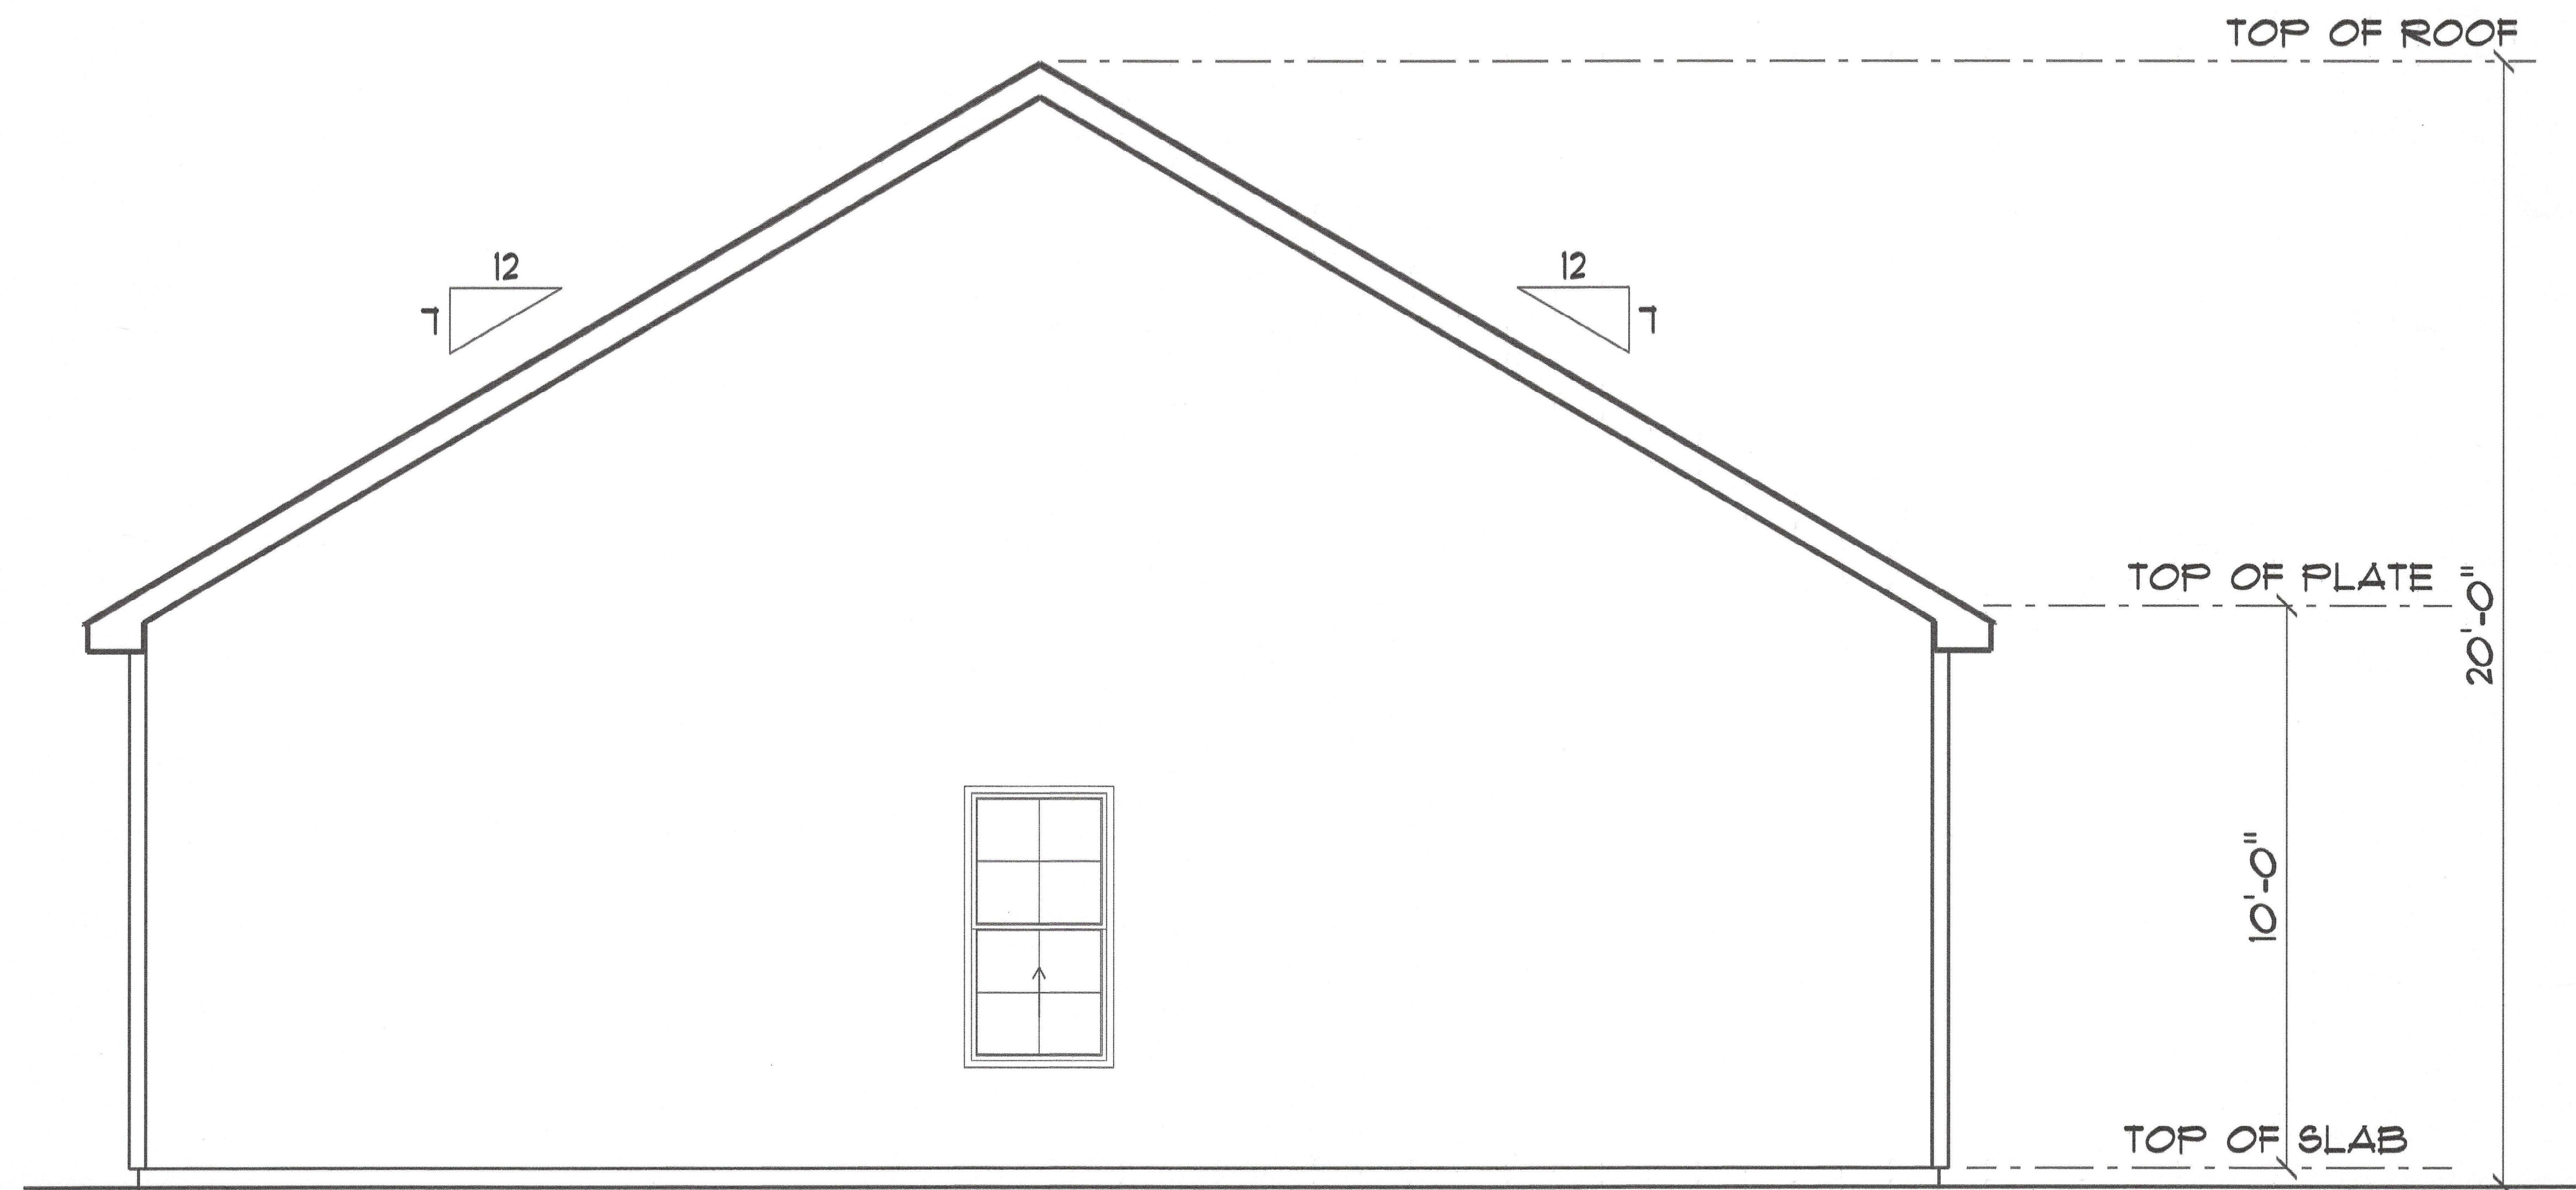

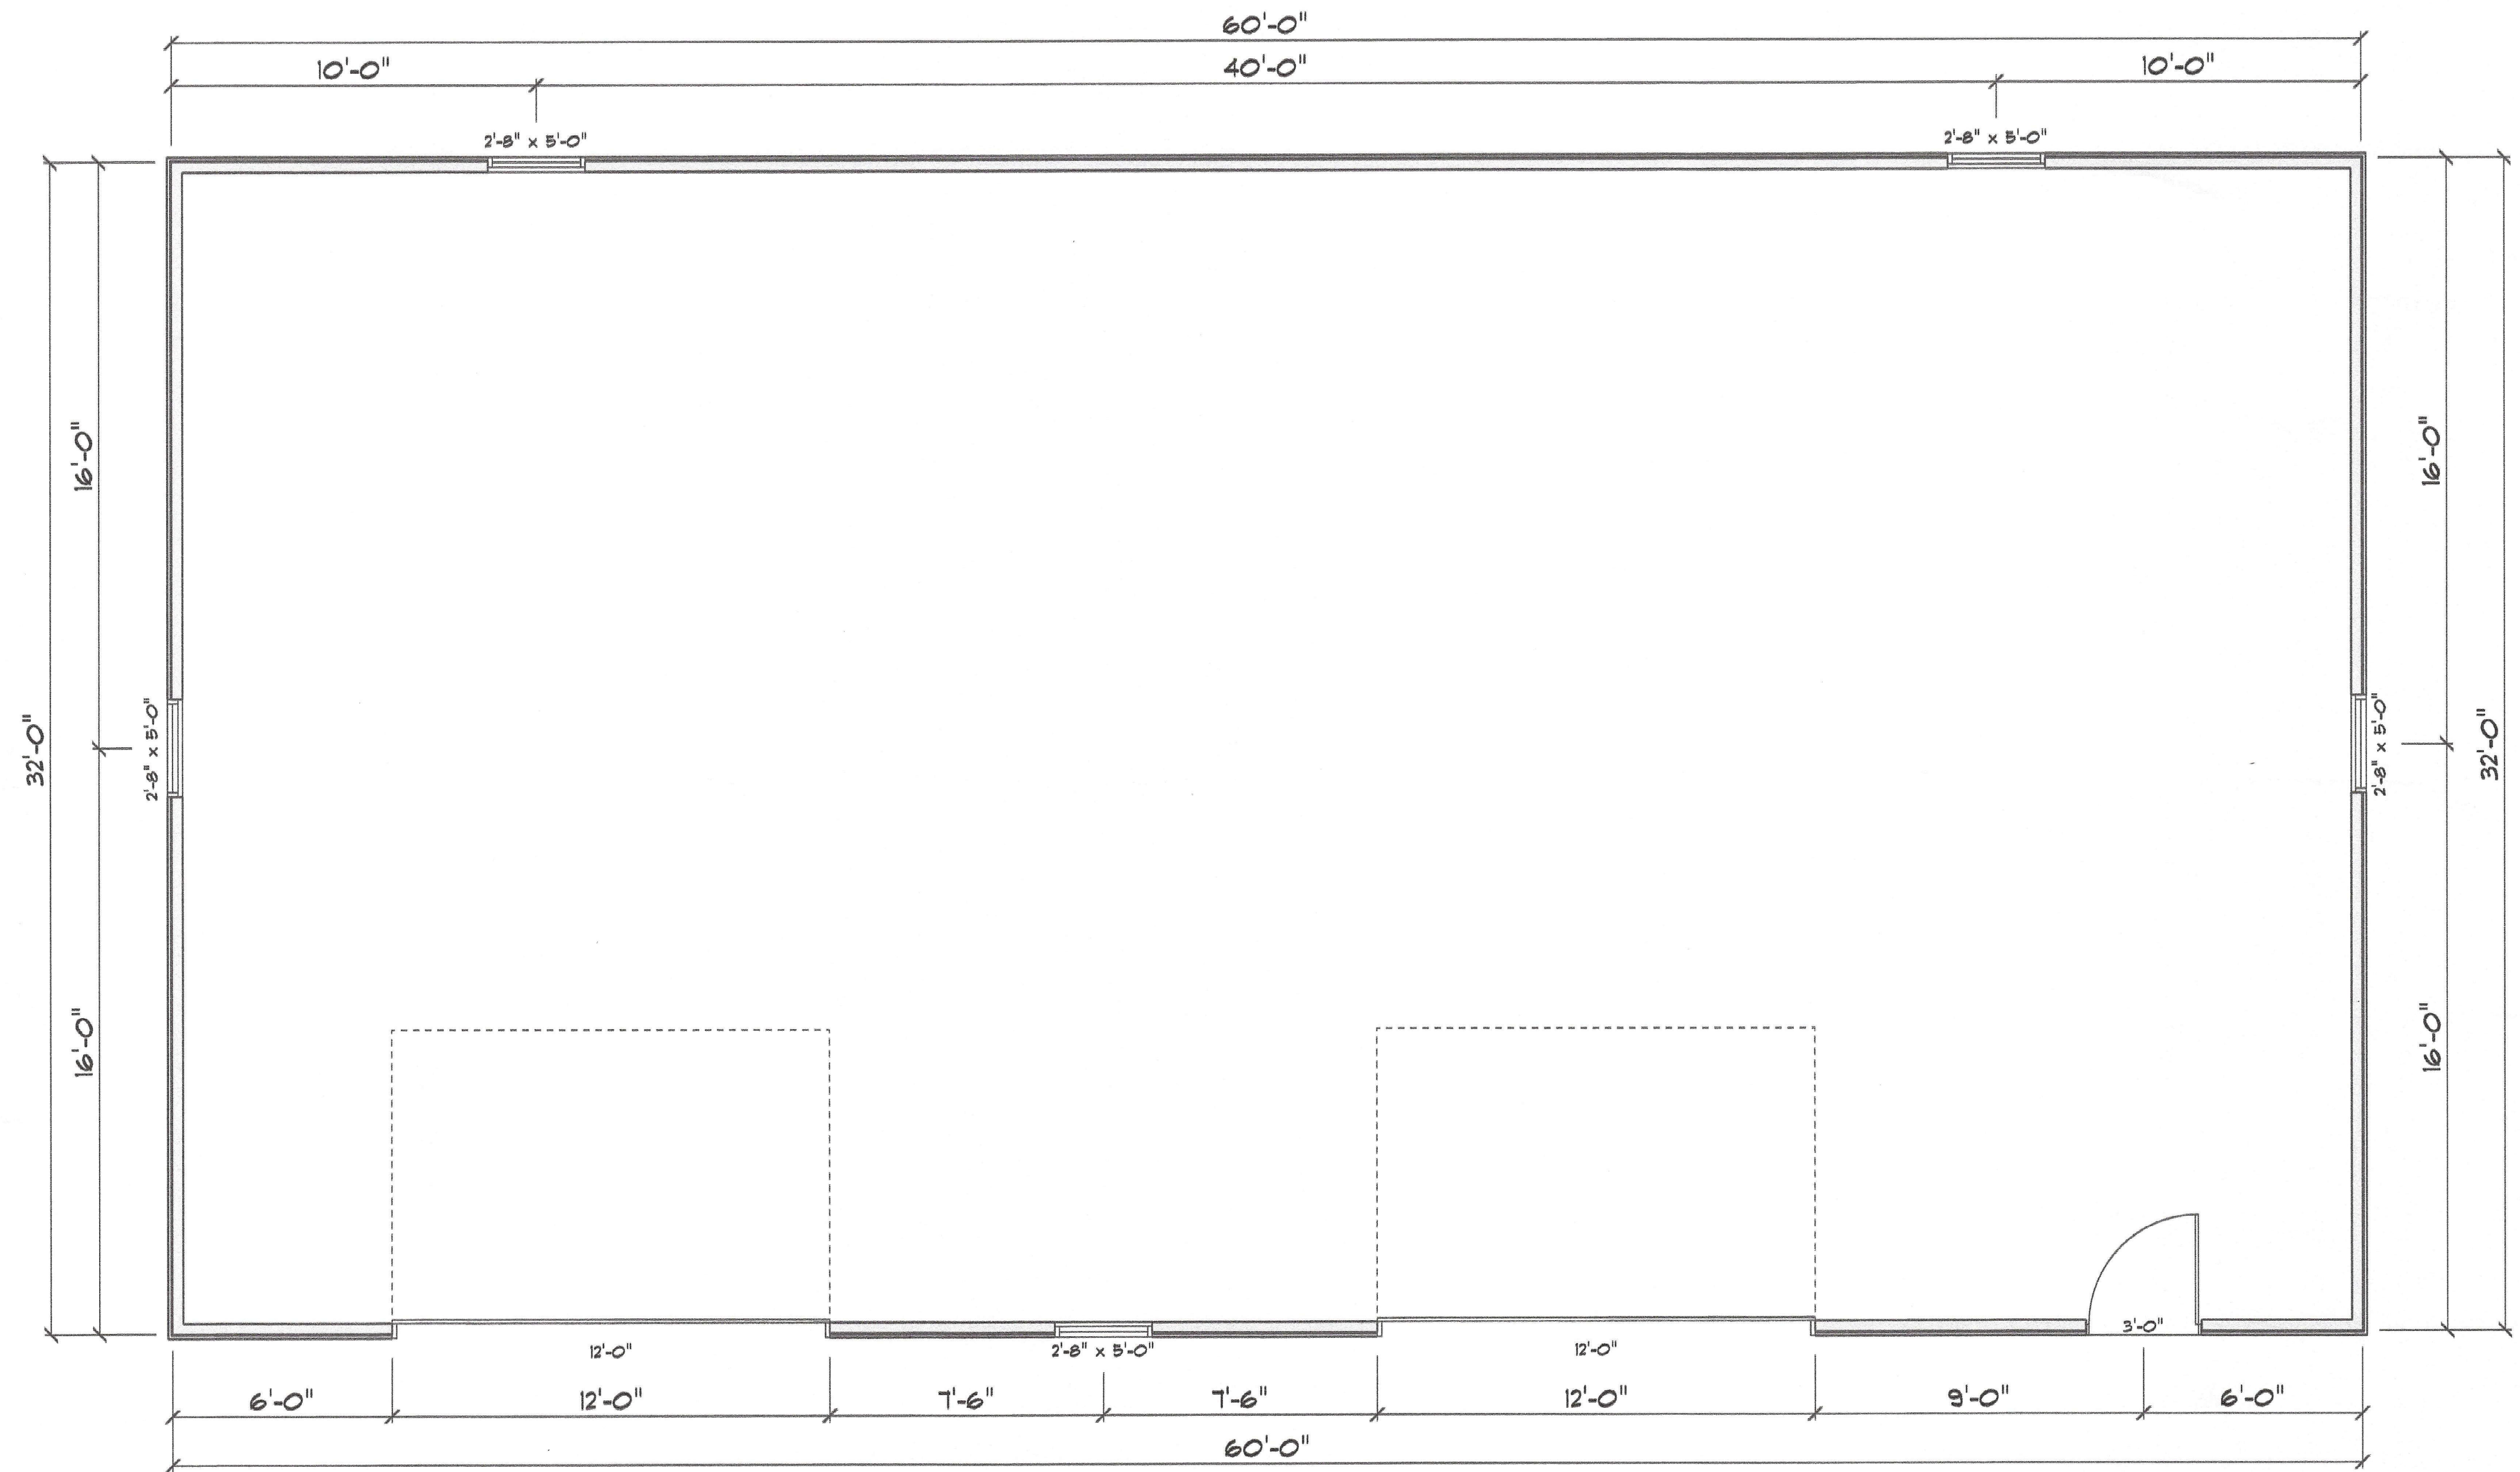

FLOOR PLAN
 SCALE: 1" = 1/4"

AREA SCHEDULE	
NAME	AREA
SQ FT UNDER ROOF	1920 sq ft.