all of this is already there and set up

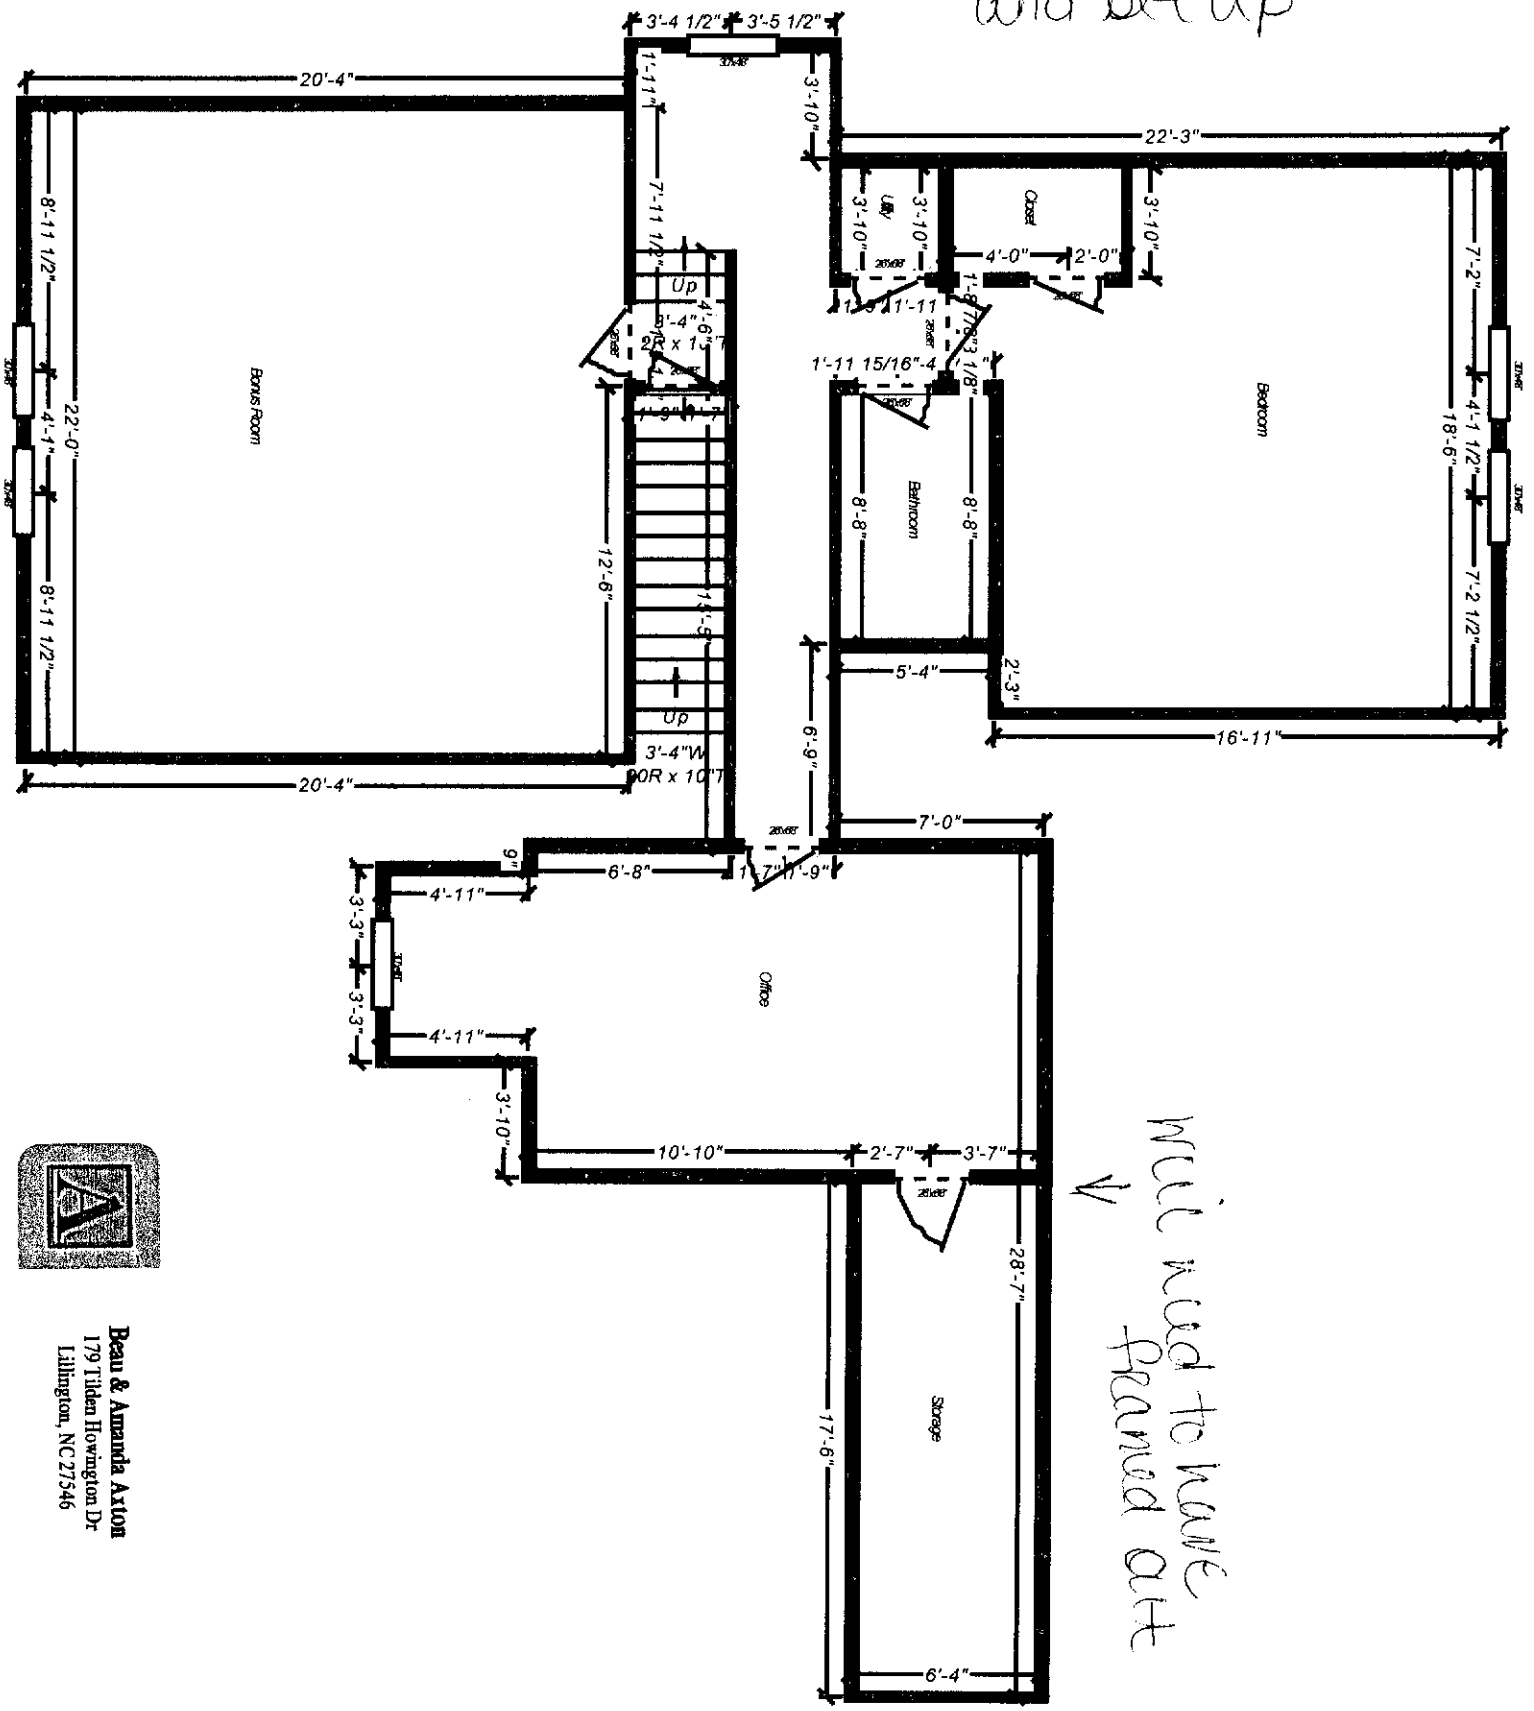

will need to have framed out

Beau & Amanda Axton
179 Tilden Howington Dr
Lillington, NC 27546