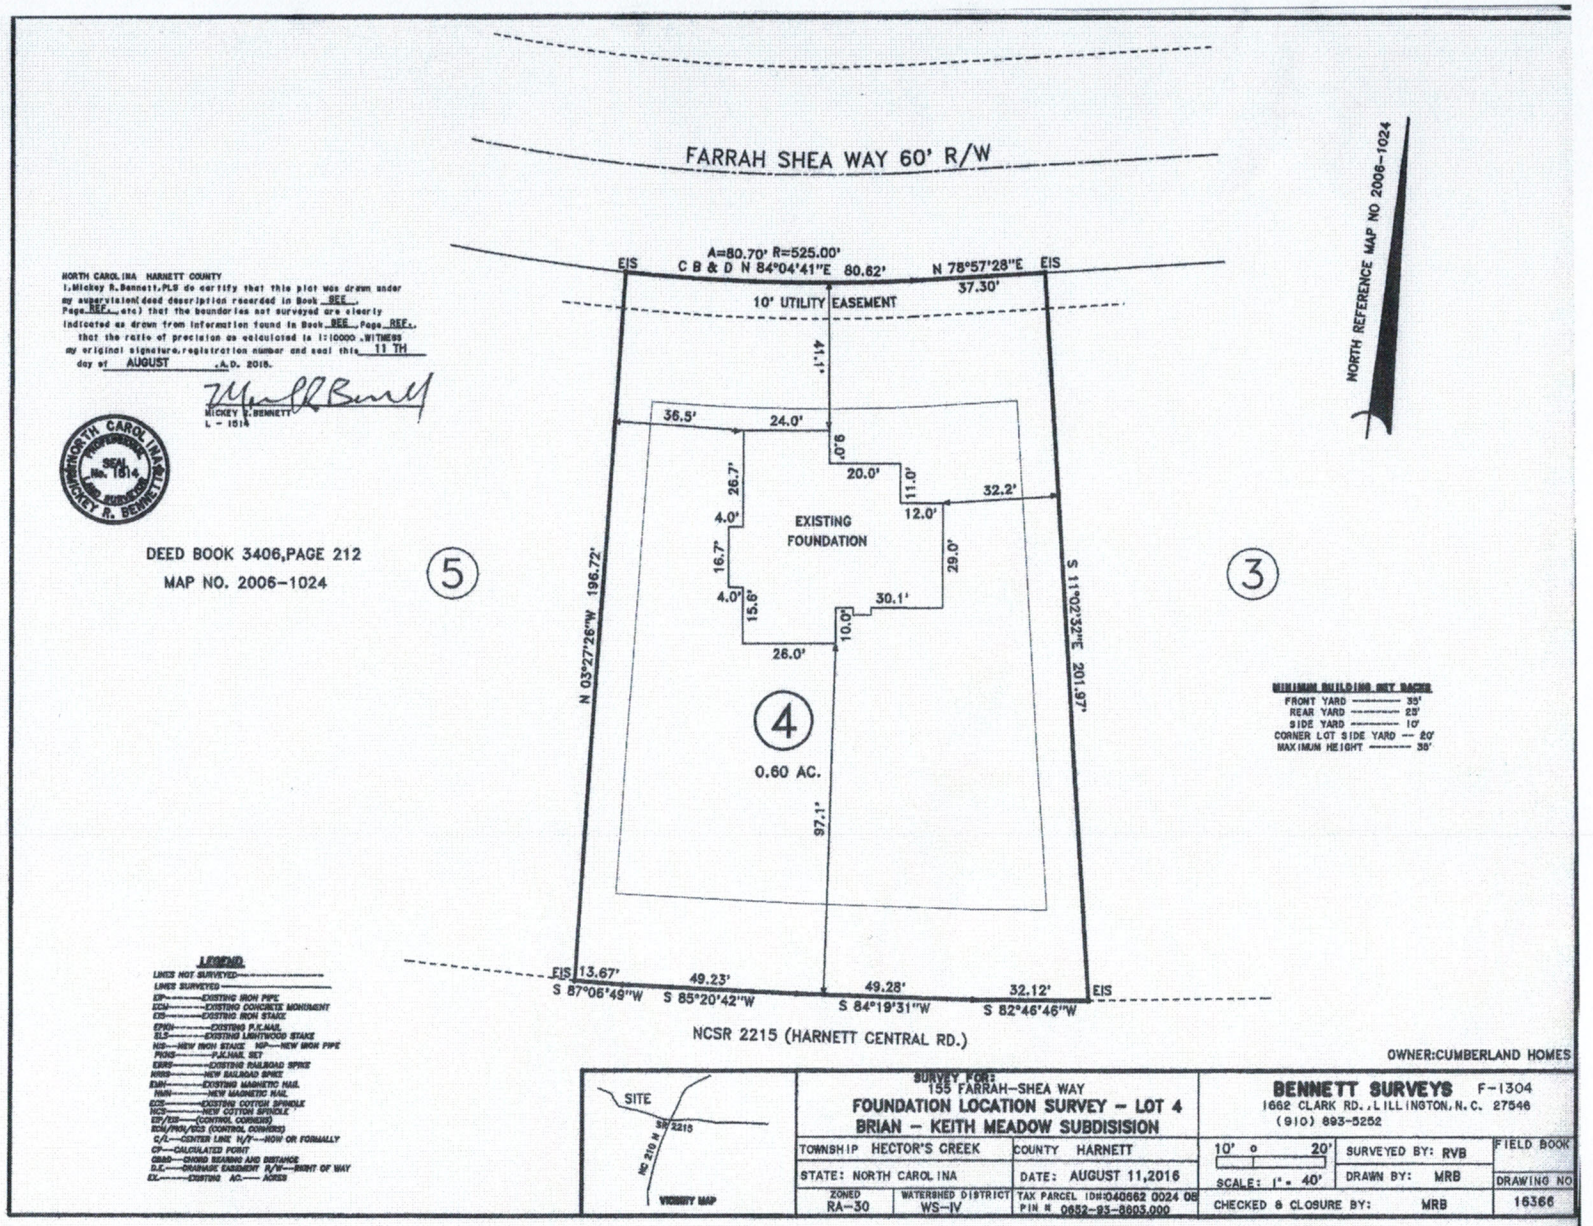
FARRAH SHEA WAY 60' R/W
A=80.70' R=525.00'
C B & D N 84°04'41"E 80.62'
N 78°57'28"E
37.30'
EIS
EIS
10' UTILITY EASEMENT
41.1'
36.5'
24.0'
.0'6
20.0'
11.0'
32.2'
12.0'
26.7'
4.0'
EXISTING
FOUNDATION
16.7'
29.0'
4.0'
15.6'
30.1'
10.0'
26.0'
N 03°27'26"W 196.72'
S 11°02'32"E 201.97'
5
3
4
0.60 AC.
97.1'
EIS
13.67'
S 87°06'49"W
49.23'
S 85°20'42"W
49.28'
S 84°19'31"W
32.12'
S 82°46'46"W
EIS
NCSR 2215 (HARNETT CENTRAL RD.)
NORTH REFERENCE MAP NO 2006-1024
MINIMUM BUILDING SET BACKS
FRONT YARD ---------- 35'
REAR YARD ---------- 25'
SIDE YARD ---------- 10'
CORNER LOT SIDE YARD -- 20'
MAXIMUM HEIGHT -------- 35'
NORTH CAROLINA HARNETT COUNTY
I, Mickey R. Bennett, PLS do certify that this plat was drawn under my supervision( deed description recorded in Book REF., Page REF., etc) that the boundaries not surveyed are clearly indicated as drawn from information found in Book REF., Page REF., that the ratio of precision as calculated is 1:10000 .WITNESS my original signature, registration number and seal this 11 TH day of AUGUST ,A.D. 2016.
MICKEY R. BENNETT
L - 1514
NORTH CAROLINA PROFESSIONAL SEAL No. 1514 SURVEYOR MICKEY R. BENNETT
DEED BOOK 3406,PAGE 212
MAP NO. 2006-1024
LEGEND
LINES NOT SURVEYED
LINES SURVEYED
EIP-------EXISTING IRON PIPE
ECM-------EXISTING CONCRETE MONUMENT
EIS-------EXISTING IRON STAKE
EPKN-------EXISTING P.K.NAIL
ELS-------EXISTING LIGHTWOOD STAKE
NIS---NEW IRON STAKE NIP---NEW IRON PIPE
PKNS-------P.K.NAIL SET
ERRS-------EXISTING RAILROAD SPIKE
NRRS-------NEW RAILROAD SPIKE
EMH-------EXISTING MAGNETIC NAIL
NMH-------NEW MAGNETIC NAIL
ECS-------EXISTING COTTON SPINDLE
NCS-------NEW COTTON SPINDLE
EP/ES-------(CONTROL CORNERS)
ECM/PKN/ERS (CONTROL CORNERS)
C/L---CENTER LINE R/W---NOW OR FORMALLY
CP---CALCULATED POINT
CBBS---CHORD BEARING AND DISTANCE
D.E.---DRAINAGE EASEMENT R/W---RIGHT OF WAY
EX.-------EXISTING AC.---- ACRES
SITE
SR 2215
NC 210
VICINITY MAP
SURVEY FOR:
155 FARRAH-SHEA WAY
FOUNDATION LOCATION SURVEY - LOT 4
BRIAN - KEITH MEADOW SUBDISISION
TOWNSHIP HECTOR'S CREEK
COUNTY HARNETT
STATE: NORTH CAROLINA
DATE: AUGUST 11,2016
ZONED RA-30
WATERSHED DISTRICT WS-IV
TAX PARCEL ID#:040662 0024 08
PIN # 0652-93-8603.000
BENNETT SURVEYS F-1304
1662 CLARK RD., LILLINGTON, N.C. 27546
(910) 893-5252
10' 0 20'
SCALE: 1" = 40'
SURVEYED BY: RVB
DRAWN BY: MRB
CHECKED & CLOSURE BY: MRB
FIELD BOOK
DRAWING NO 16366
OWNER:CUMBERLAND HOMES