#11-50025957

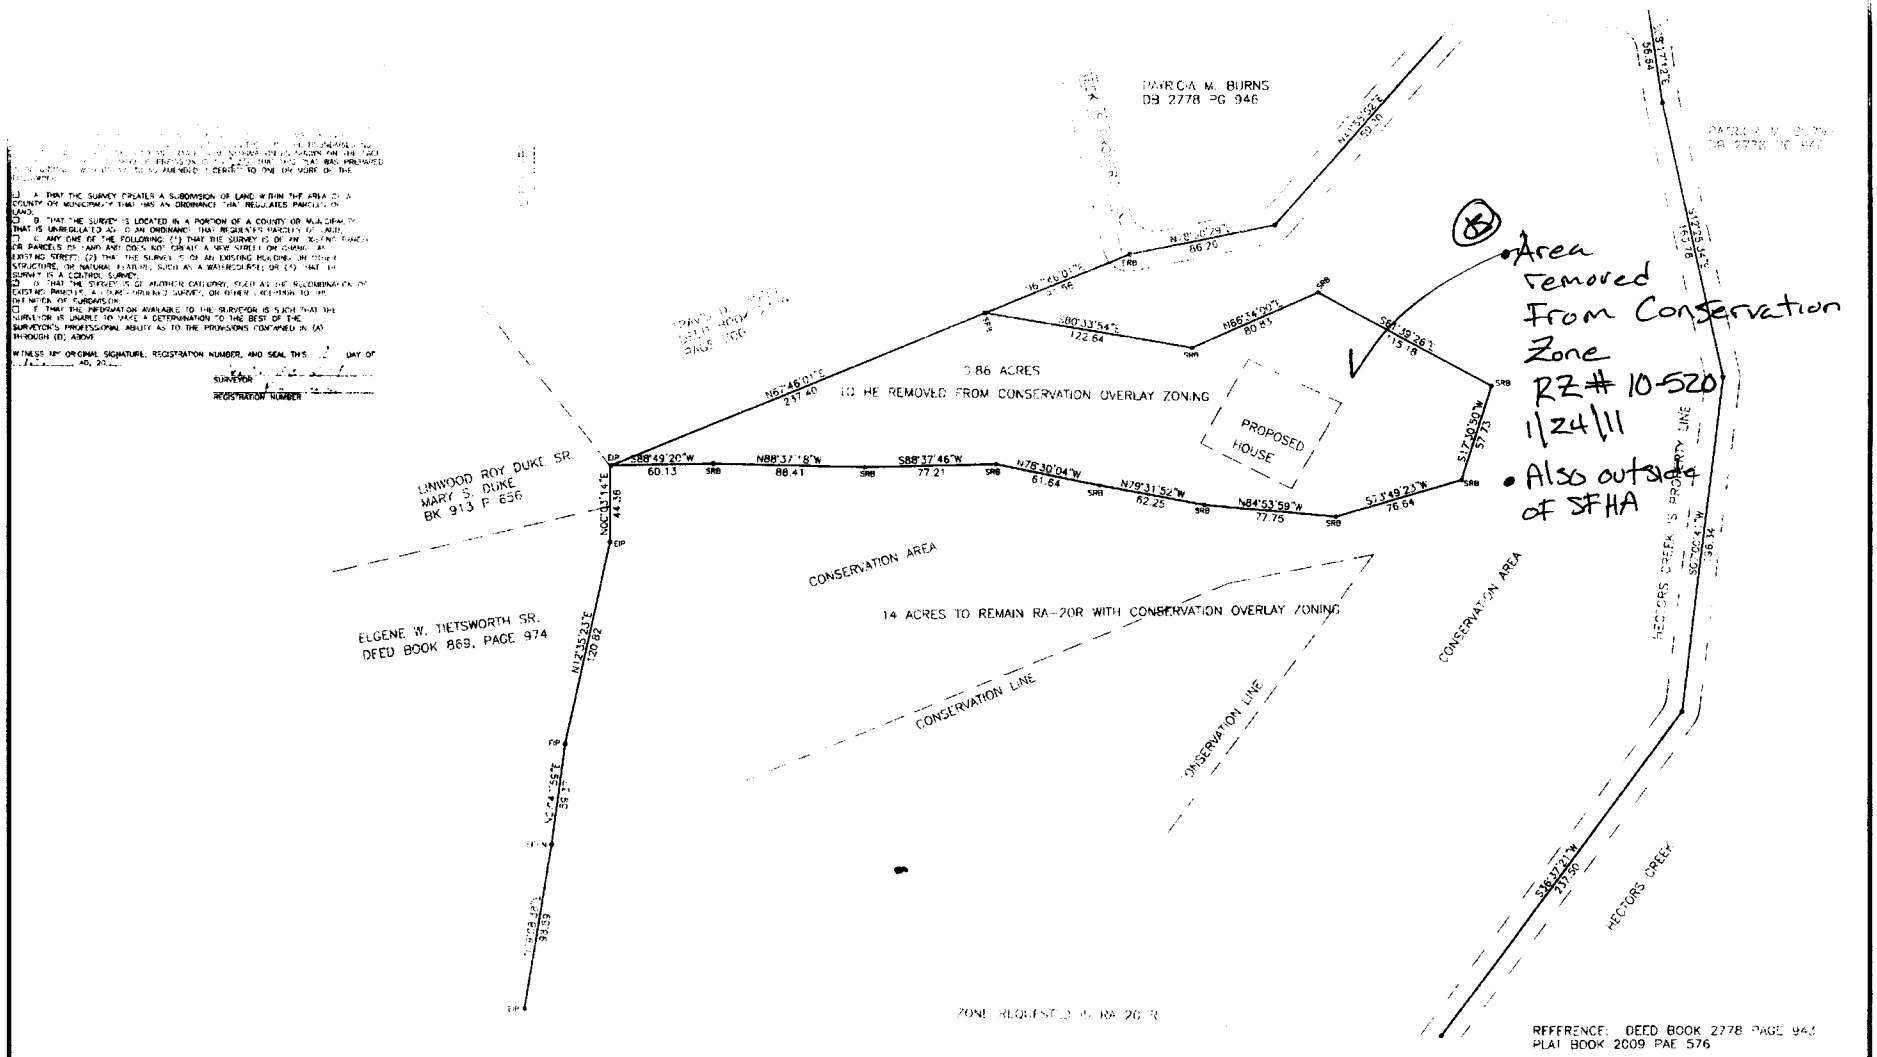

(8) • Area removed from Conservation Zone RZ# 10-520 1/24/11

• Also outside of SFHA

LAMBERT SURVEYING, INC.
W. R. LAMBERT, PLS 1211
W. ROYCE LAMBERT, Jr. PLS 3517
CAROLYN J. LAMBERT, MANAGER
509 N. LINCOLN STREET
919-894-3575 PHONE
919-207-0873 FAX
BENSON, NC 27504

STATE OF NORTH CAROLINA, _____ COUNTY
I, _____, REVIEW OFFICER OF _____ COUNTY, CERTIFY THAT THE MAP OR PLAT TO WHICH THIS CERTIFICATE IS AFFIXED MEETS ALL STATUTORY REQUIREMENTS FOR RECORDING.
REVIEW OFFICER
DATE: _____

STATE OF NORTH CAROLINA, _____ COUNTY
FILED FOR REGISTRATION AT _____ M
_____ 20__ IN THE REGISTER OF DEEDS OFFICE.
RECORDED IN BOOK _____ PAGE _____
REGISTER OF DEEDS
BY: _____

LEGEND

ESR	EXISTING STEEL ROD	ERB	EXISTING REBAR
SSR	SET STEEL ROD	ELS	EXISTING LIGHTWOOD STAKE
ECPS	EXISTING COTTON SPINDLE		
SCPS	EXISTING NAIL	PL	PROPERTY LINE
EN	EXISTING NAIL	PP	POWER POLE
EIP	EXISTING IRON PIPE	LP	LIGHT POLE
SIP	SET IRON PIPE		
EIS	EXISTING IRON PIPE		
SIS	SET IRON STAKE		
EPKN	EXISTING P-K NAIL		
SPKN	SET P-K NAIL		
ECM	EXISTING CONCRETE MONUMENT		
SRB	SET REBAR		

25 0 25 50
GRAPHIC SCALE

REZONING MAP FOR
PETER M. ORMAND

TOWNSHIP: HECTORS CREEK | COUNTY: HARNETT
STATE: NORTH CAROLINA DATE: 11-2-2010 SCALE: 1 IN = 50 FT
ZONE: FIELD BOOK TAX PARCEL: 0642-25 2185.000