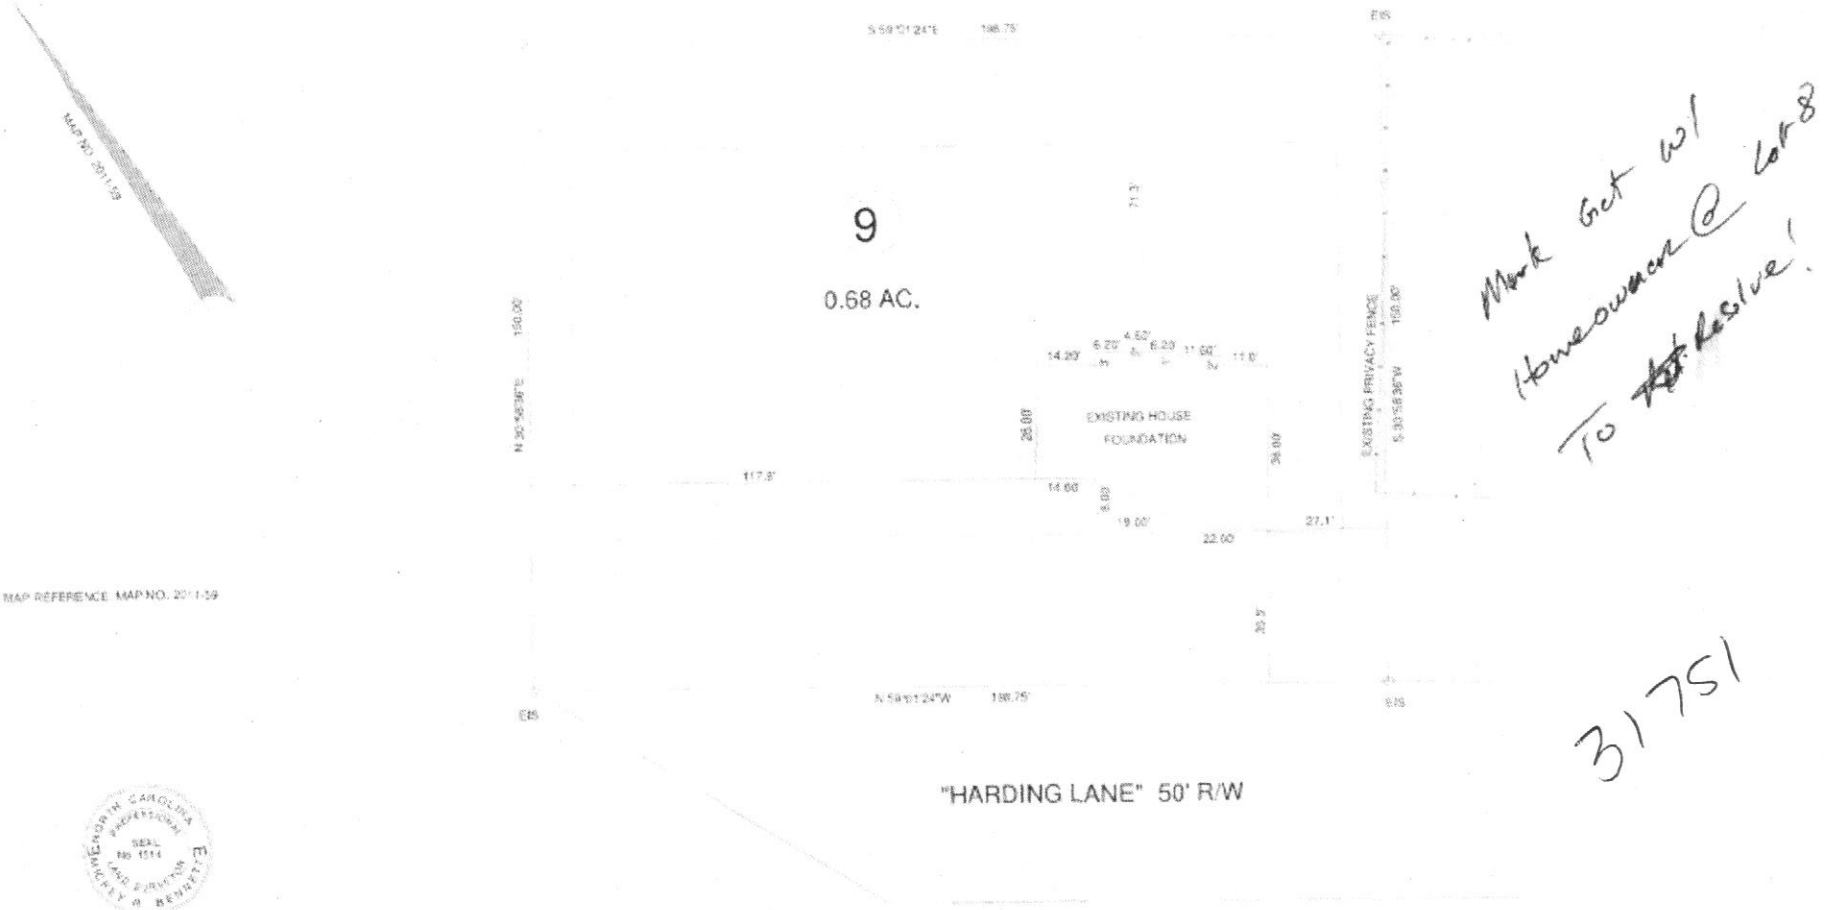

Mark Got w/ Homeowner @ Lot 8 To Resolve!

31751

MAP REFERENCE: MAP NO. 2011-59

NORTH CAROLINA PROFESSIONAL SEAL No. 1514 LAND SURVEYOR MOODY R. BENNETT

Moody R Bennett PLS

LEGEND

MINIMUM BUILDING SET BACKS
FRONT YARD ——— 35'
REAR YARD ——— 35'
SIDE YARD ——— 10'
CORNER LOT SIDE YARD 25'
MAXIMUM HEIGHT 35'

NC 24 W

SITE

SURVEY FOR
FOUNDATION LOCATION SURVEY - LOT - 9
COOPER FARMS S/D, PHASE ONE, SECTION TWO

TOWNSHIP JOHNSONVILLE COUNTY HARNETT
STATE NORTH CAROLINA DATE SEPTEMBER 10, 2013
ZONE RA-20R WATERSHED DISTRICT TAX PARCEL ID#

BENNETT SURVEYS
7882 CLARK RD. LILLINGTON N.C. 27546
(910) 893-5252

20' 0 40' SURVEYED BY RVS FIELD BOOK FILE
SCALE 1"= 40' DRAWN BY RVB DRAWING NO 13091
CHECKED & CLOSURE BY RVB