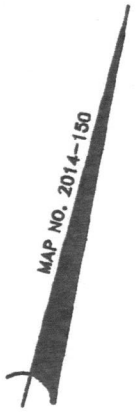

MAP REFERENCE: MAP NO. 2014-150

NORTH CAROLINA HARNETT COUNTY
I, Mickey R. Bennett, PLS do certify that this plat was drawn under my supervision(deed description recorded in Book SEE, Page REF., etc) that the boundaries not surveyed are clearly indicated as drawn from information found in Book SEE, Page REF., that the ratio of precision as calculated is 1:10000. WITNESS my original signature, registration number and seal this 21 ST day of SEPTEMBER, A.D. 2015.

MICKEY R. BENNETT
L - 1514

NORTH CAROLINA PROFESSIONAL SEAL No. 1514 LAND SURVEYOR MICKEY R. BENNETT

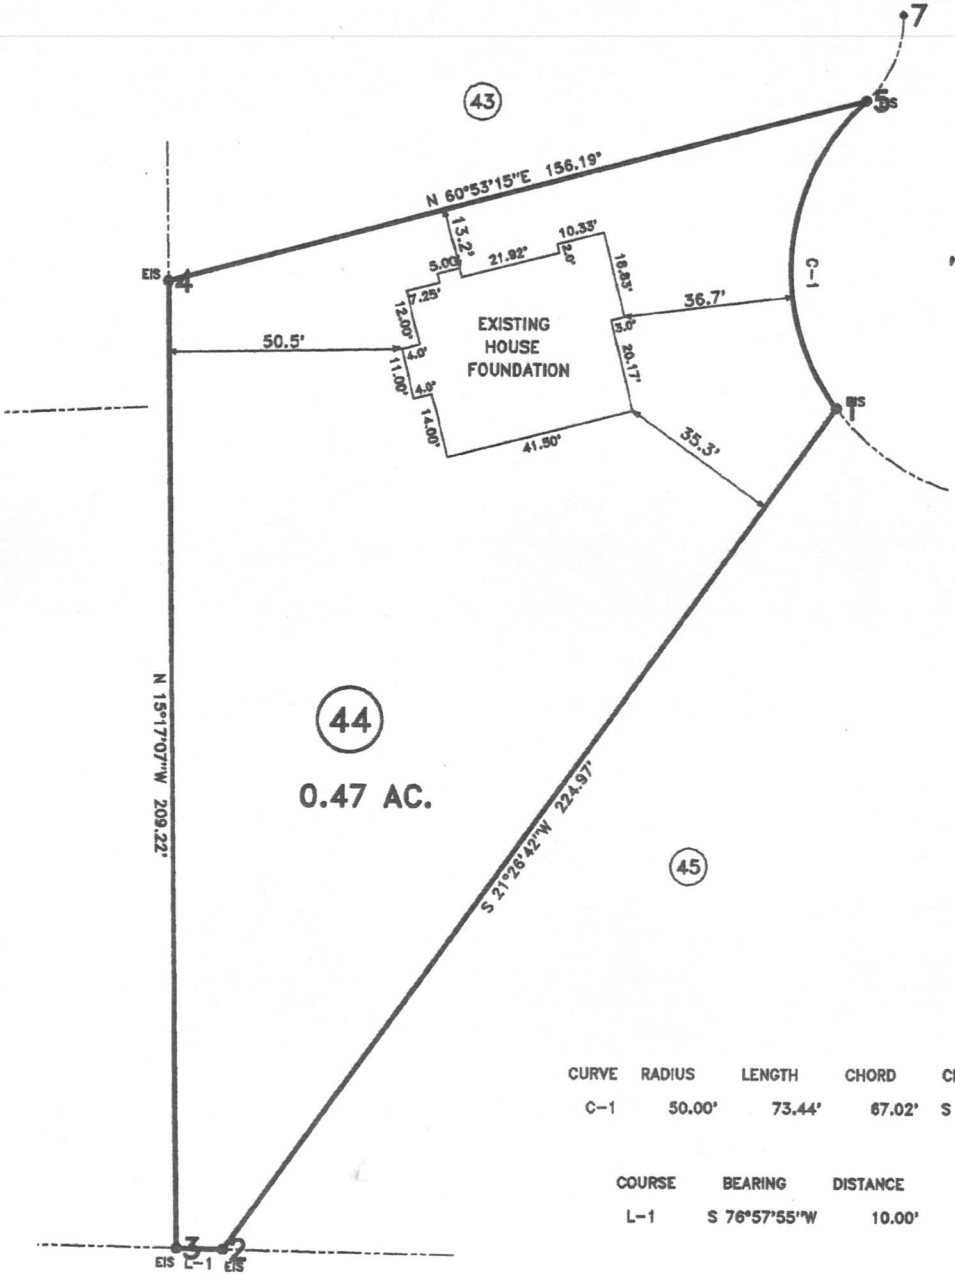

CURVE	RADIUS	LENGTH	CHORD	CH.BEARING
C-1	50.00'	73.44'	67.02'	S 09°10'46"E

COURSE	BEARING	DISTANCE
L-1	S 76°57'55"W	10.00'

LEGEND

LINES NOT SURVEYED ----------
LINES SURVEYED ----------
EIP ---------- EXISTING IRON PIPE
ECM ---------- EXISTING CONCRETE MONUMENT
EIS ---------- EXISTING IRON STAKE
EPKN ---------- EXISTING P.K.NAIL
ELS ---------- EXISTING LIGHTWOOD STAKE
NIS ---- NEW IRON STAKE NIP ---- NEW IRON PIPE
PKNS ---------- P.K.NAIL SET
ERRS ---------- EXISTING RAILROAD SPIKE
NRRS ---------- NEW RAILROAD SPIKE
EMN ---------- EXISTING MAGNETIC NAIL
NMN ---------- NEW MAGNETIC NAIL
ECS ---------- EXISTING COTTON SPINDLE
NCS ---------- NEW COTTON SPINDLE
EIP/EIS ---- (CONTROL CORNERS)
ECM/PKN/ECS (CONTROL CORNERS)
C/L ---- CENTER LINE N/F ---- NOW OR FORMALLY
CP ---- CALCULATED POINT
CBAD ---- CHORD BEARING AND DISTANCE
D.E. ---- DRAINAGE EASEMENT R/W ---- RIGHT OF WAY
EX. ---- EXISTING AC. ---- ACRES

MINIMUM BUILDING SET BACKS

FRONT YARD	35'
REAR YARD	25'
SIDE YARD	10'
CORNER LOT SIDE YARD	20'
MAXIMUM HEIGHT	35'

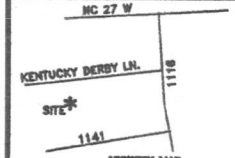

SURVEY FOR:
FOUNDATION LOCATION SURVEY - LOT - 44
TROTTER'S RIDGE S/D,PHASE - 3

TOWNSHIP BARBECUE | COUNTY HARNETT
STATE: NORTH CAROLINA | DATE: SEPTEMBER 21,2015
ZONE RA-20R | WATERSHED DISTRICT | TAX PARCEL ID#: PIN #

BENNETT SURVEYS F-1304
1662 CLARK RD., LILLINGTON, N.C. 27546
(910) 893-5252

10' 0 20' SCALE: 1" = 40'
SURVEYED BY: RVB | DRAWN BY: RVB | CHECKED & CLOSURE BY: MRB
FIELD BOOK FILE | DRAWING NO. 15388