34122

NORTH CAROLINA HARNETT COUNTY
I, Mickey R. Bennett, PLS do certify that this plat was drawn under my supervision(deed description recorded in Book SEE, Page REF., etc) that the boundaries not surveyed are clearly indicated as drawn from information found in Book SEE, Page REF., that the ratio of precision as calculated is 1:10000. WITNESS my original signature, registration number and seal this 13 TH day of JANUARY, A.D. 2016.

MICKEY R. BENNETT
L - 1814

NORTH CAROLINA PROFESSIONAL SEAL No. 1814 MICKEY R. BENNETT

MAP NO. 2014-167

MAP REFERENCE: MAP NO. 2014-167

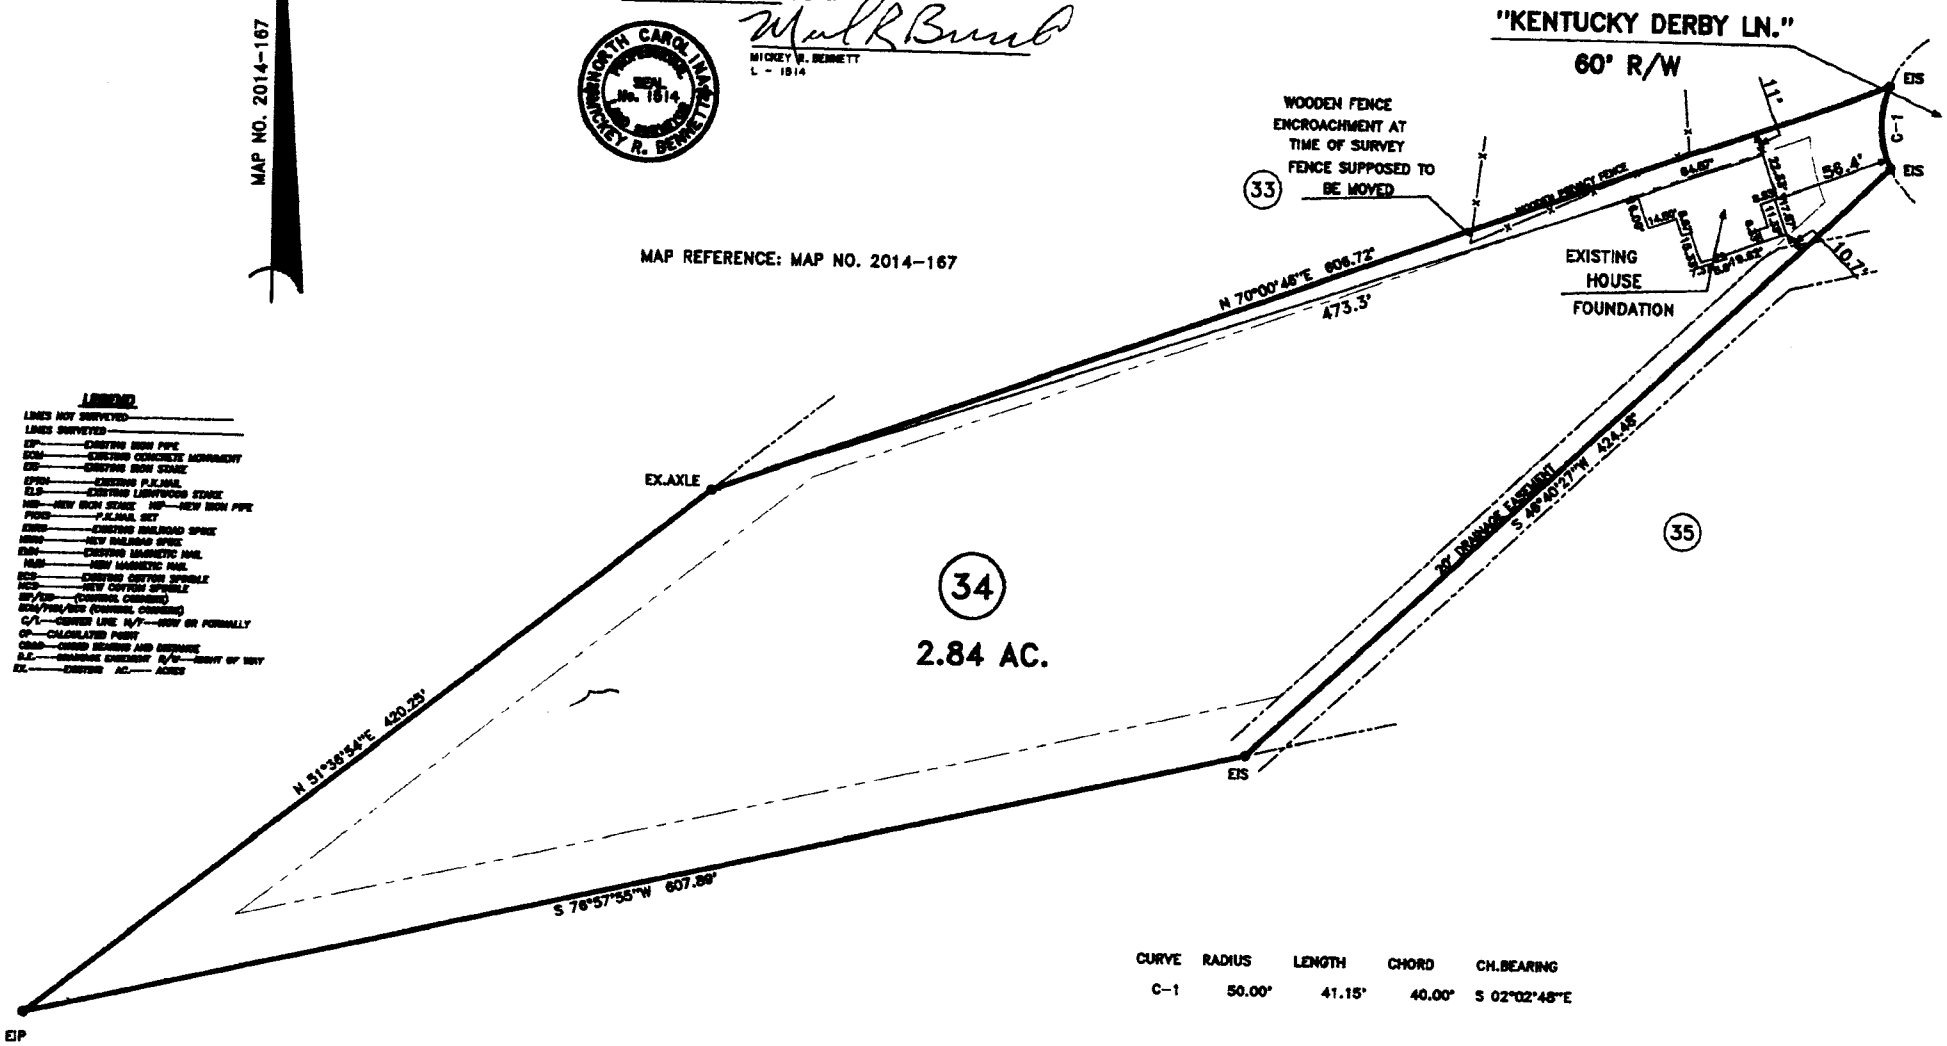

CURVE	RADIUS	LENGTH	CHORD	CH.BEARING
C-1	50.00'	41.15'	40.00'	S 02°02'48"E

LEGEND

LINES NOT SURVEYED
LINES SURVEYED
EIP — EXISTING IRON PIPE
ECM — EXISTING CONCRETE MONUMENT
EIS — EXISTING IRON STAKE
EPKN — EXISTING P.K.NAIL
ELS — EXISTING LIGHTWOOD STAKE
NIS — NEW IRON STAKE NIP — NEW IRON PIPE
PKNS — P.K.NAIL SET
ERRS — EXISTING RAILROAD SPIKE
NRS — NEW RAILROAD SPIKE
EMN — EXISTING MAGNETIC NAIL
NMN — NEW MAGNETIC NAIL
ECS — EXISTING COTTON SPINDLE
NCS — NEW COTTON SPINDLE
EF/EB — (EXISTING CHISELED)
NF/NB — (NEW CHISELED)
C/L — CENTER LINE R/W — NEW OR FORMALLY
CP — CALCULATED POINT
CMP — CORED MONUMENT AND MARKER
R.R. — RAILROAD CROSSING R/W — RIGHT OF WAY
EX. — EXISTING AC. — ACRES

MINIMUM BUILDING SET BACKS

FRONT YARD — 35'
REAR YARD — 25'
SIDE YARD — 10'
CORNER LOT SIDE YARD — 20'
MAXIMUM HEIGHT — 35'

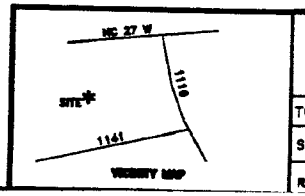

SURVEY FOR:
FOUNDATION LOCATION SURVEY - LOT - 34
TROTTER'S RIDGE S/D,PHASE - 3

BENNETT SURVEYS F-1304
1662 CLARK RD., LILLINGTON, N.C. 27546
(910) 893-5252

TOWNSHIP BARBECUE	COUNTY HARNETT	22.5° 0 45°	SURVEYED BY: RVB
STATE: NORTH CAROLINA	DATE: JANUARY 13,2016	SCALE: 1" = 90'	DRAWN BY: RVB
ZONE RA-20R / WATERSHED DISTRICT	TAX PARCEL ID#: PIN #	CHECKED & CLOSURE BY: MRB	

FIELD BOOK FILE
DRAWING NO 16018