Foundation Location

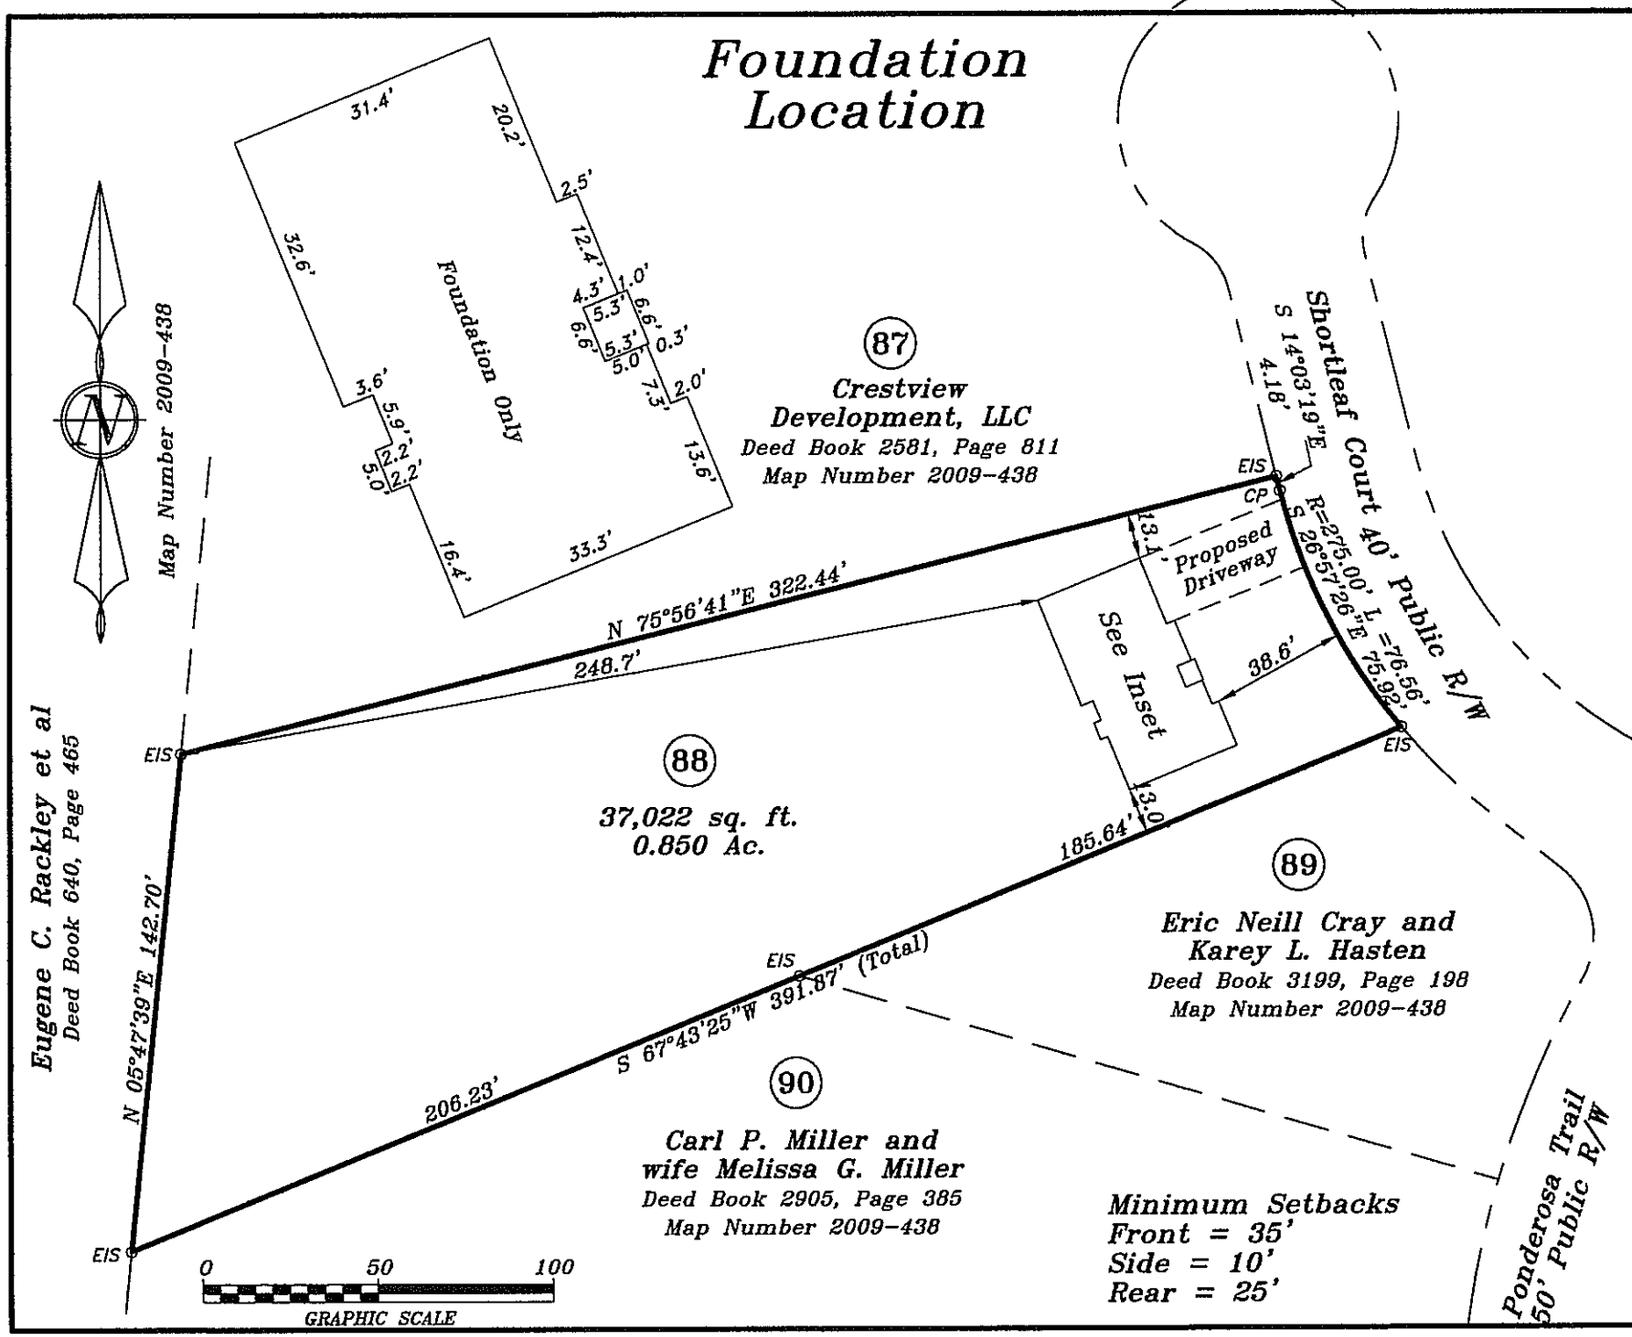

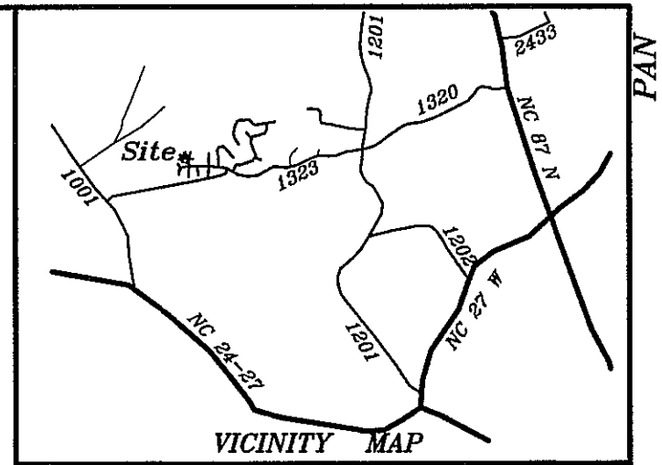

VICINITY MAP

27 Shortleaf Court
Lot 88, Phase 2, Section 2, Carolina Seasons
Map Number 2009-438 thru 2009-440
PIN: 9557-59-9726.000

Plot Plan For:

Bill Clark Homes of Fayetteville, LLC

Johnsonville Twp.	Harnett County
Scale: 1" = 50'	Date: 9-16-15

Surveyed & Mapped By
STANCIL & ASSOCIATES
Professional Land Surveyor,P.A. C-0831
P.O.Box 730, Angier,N.C. 27501
919-639-2133 919-639-2602 (FAX)
tlstancil@embarqmail.com

NORTH CAROLINA PROFESSIONAL SEAL 1604 LAND SURVEYOR Thomas Lester Stancil

NOT FOR RECORDATION

PAN

SHJ-1335 A