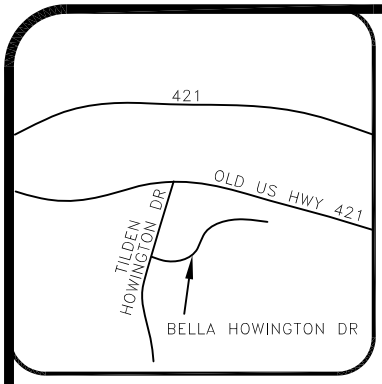

VICINITY MAP (NTS)

LEGEND

AC=AIR CONDITIONING UNIT
BOC=BACK OF CURB
DW=CONC DRIVEWAY
EB=ELECTRIC BOX
EOP=EDGE OF PAVEMENT
P=PATIO
PO=PORCH
SCO=CLEANOUT
SW=SIDEWALK
TP=TELEPHONE PEDESTAL
WM=WATER METER
IRON PIPE FOUND
IRON PIPE SET
NAIL SET

NORTH CAROLINA PROFESSIONAL SEAL L-3729 LAND SURVEYOR G. DARRELL TAYLOR

THIS SURVEY IS OF AN EXISTING PARCEL OR PARCELS OF LAND AND DOES NOT CREATE A NEW STREET OR CHANGE AN EXISTING STREET.

G. DARRELL TAYLOR, PLS L-3729 DATE 01-23-15

THIS MAP IS ONLY INTENDED FOR THE PARTIES AND PURPOSES SHOWN. THIS MAP IS NOT FOR RECORDATION. NO TITLE REPORT PROVIDED.

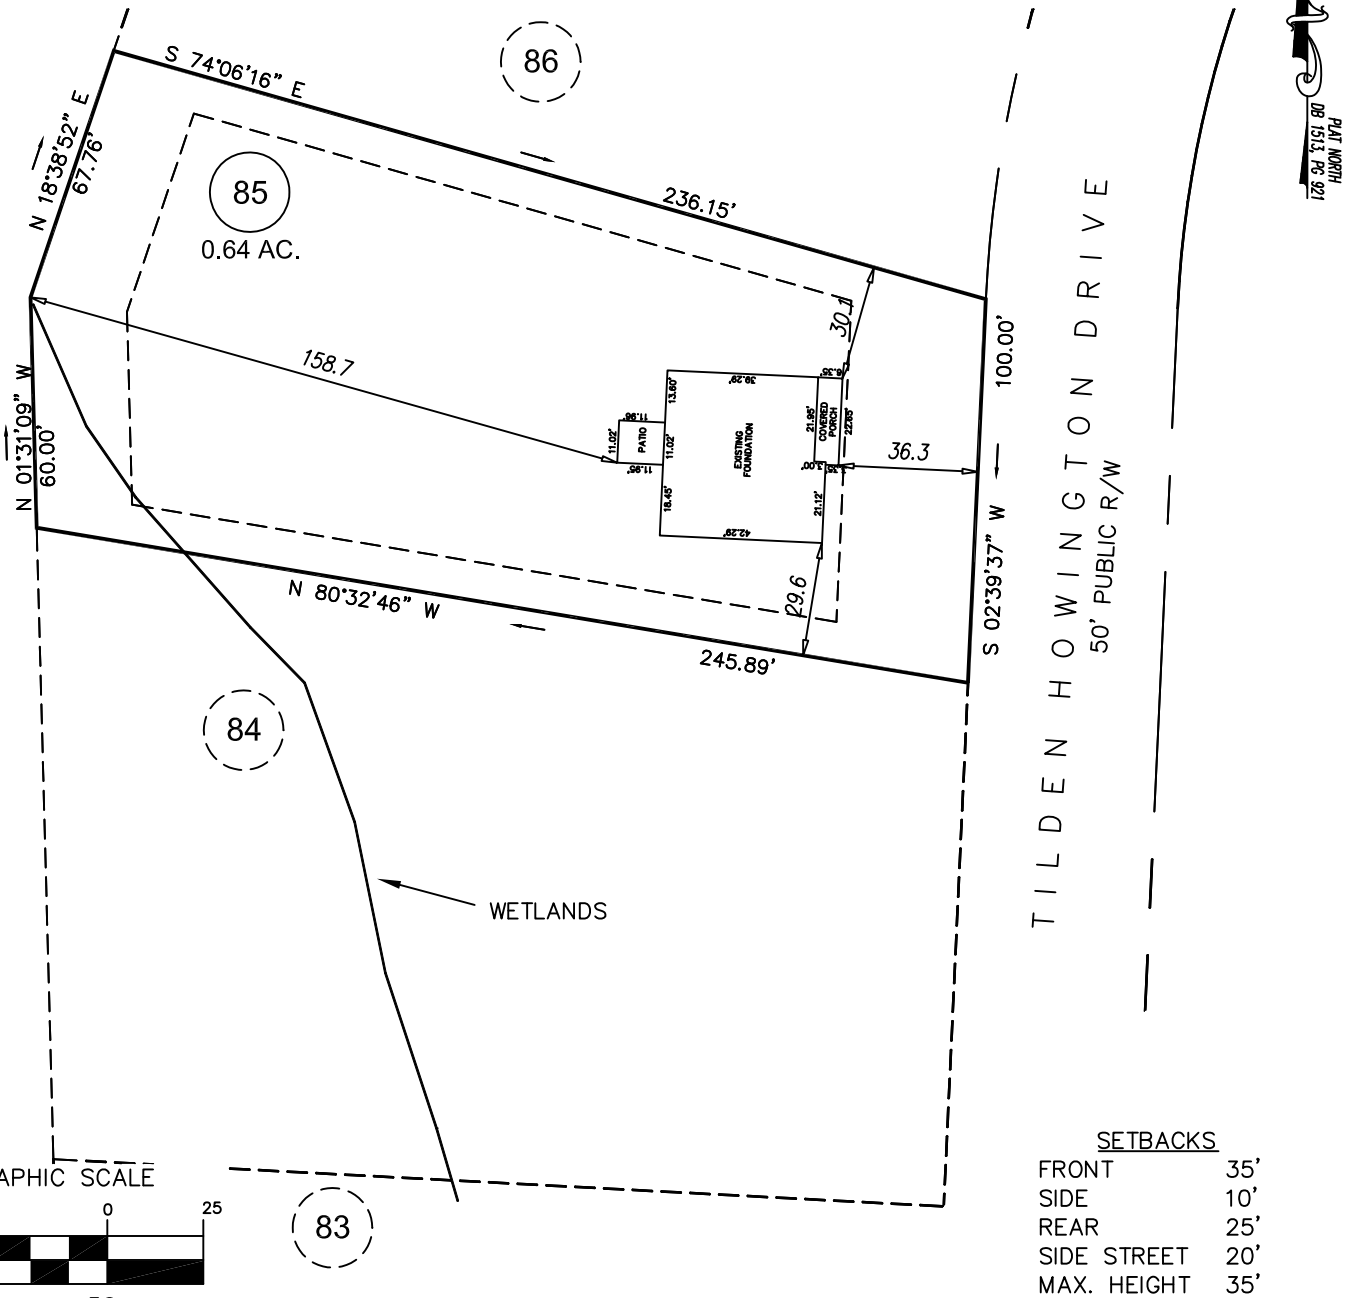

GRAPHIC SCALE

50 0 25

1 inch = 50 ft.

SETBACKS

FRONT	35'
SIDE	10'
REAR	25'
SIDE STREET	20'
MAX. HEIGHT	35'

FOUNDATION SURVEY

PROJECT:	13-002
DRAWN BY:	AMW
SCALE:	1"=50'
DATE:	01-23-15

FOR

SAVVY HOMES

___ TILDEN HOWINGTON DRIVE
LOT 85 MAMIE BELL RIDGE SUBDIVISION
UPPER LITTLE RIVER TWP., HARNETT CO., NC
D.B. 1513 PG. 921

ECLS
SURVEYING THE EAST COAST
227 FISH DRIVE
ANGIER, NC 27501
910.897.3257
910.897.2329 (FAX)
ECLSINC.COM