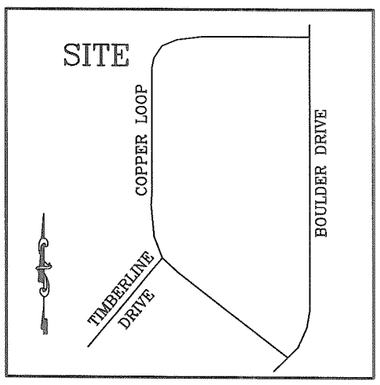

VICINITY MAP
(NO SCALE)

LEGEND

- DENOTES BREAK IN LINE
- DENOTES CONTROL CORNER
- CONCRETE MONUMENT
- EIP EXISTING IRON PIPE
- EIR EXISTING REBAR
- SPK SET "PK" NAIL — REC RECORDED
- SIR SET REBAR — MEAS MEASURED

NOTE – 1/2" IRON REBAR SET FLUSH WITH THE GROUND AT ALL PROPERTY CORNERS UNLESS OTHERWISE NOTED.

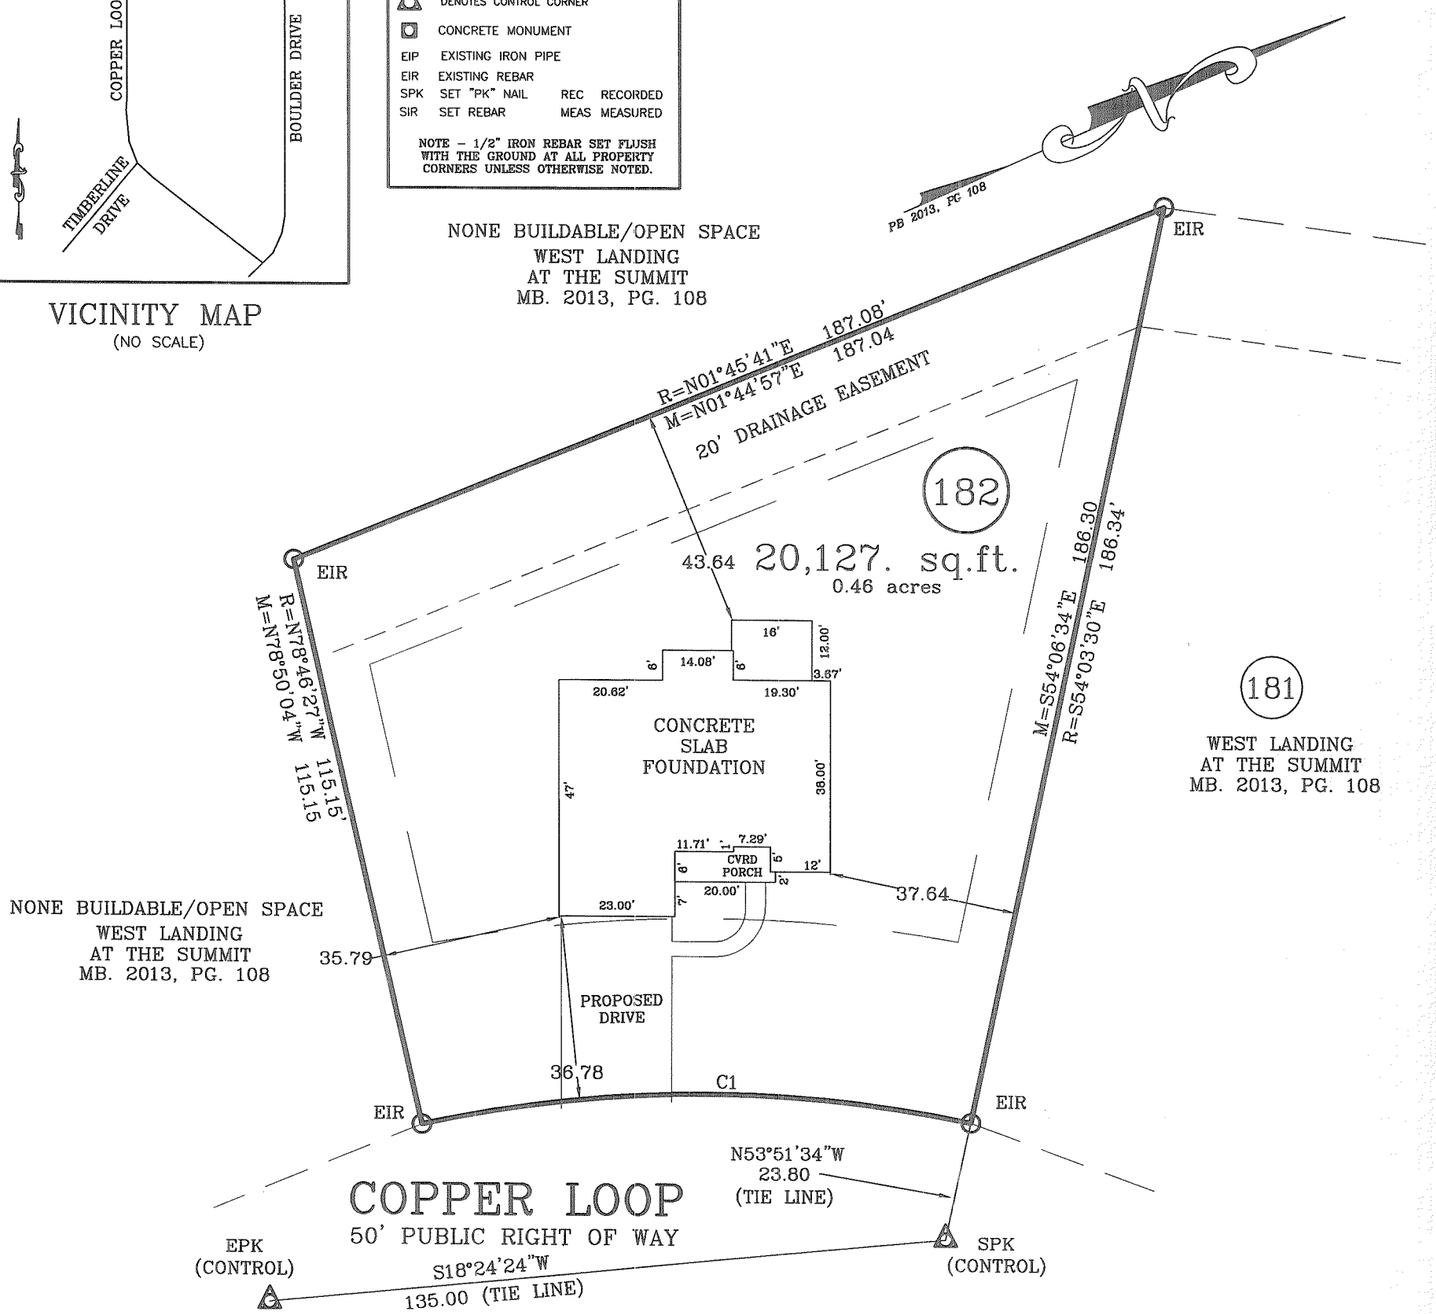

CURVE TABLE				
CURVE	LENGTH	RADIUS	CHORD BRNG	DISTANCE
C1	110.00	255.00	S23°34'56"W	109.15'

FOUNDATION

PROPERTY OF: JSJ BUILDERS

ADDRESS: COPPER LOOP

CITY OF: LILLINGTON

COUNTY OF: HARNETT

TOWNSHIP OF: BARBECUE

DATE: 2 APR 2015

SCALE: 1" = 30'

REFERENCE: LOT 182
WEST LANDING @ SUMMIT
MB. 2013, PG. 108

NORTH CAROLINA PROFESSIONAL SEAL L-1339 LAND SURVEYOR W. LARRY KING

Larry King & Associates, R.L.S., P.A.
P.O. Box 53787
1333 Morganton Road, Suite 201
Fayetteville, NC 28305
Phone: (910)483-4300
Fax: (910)483-4052
www.LKandA.com
NC Firm License C-0887

GRAPHIC SCALE
0 15 30 60

"I certify that this map was drawn under my supervision from an actual survey made under my supervision (deed description recorded in MB. 2013, PG. 108 or other reference source as shown); that the boundaries not surveyed are indicated as drawn from information in Book and page as referenced above that the ratio of precision or positional accuracy is > 1:10,000 ; and that this map meets the requirements of The Standards of Practice for Land Surveying in North Carolina (21 NCAC 56. 1600)."

W. Larry King

W. LARRY KING, PLS – L–1339

K:\sdsk\proj\JSJ BUILDERS\WEST LANDING AT THE SUMMIT\LOT 182\lot 182 foundation.dwg, 4/2/2015 10:25:56 AM, mrogers, 1:30