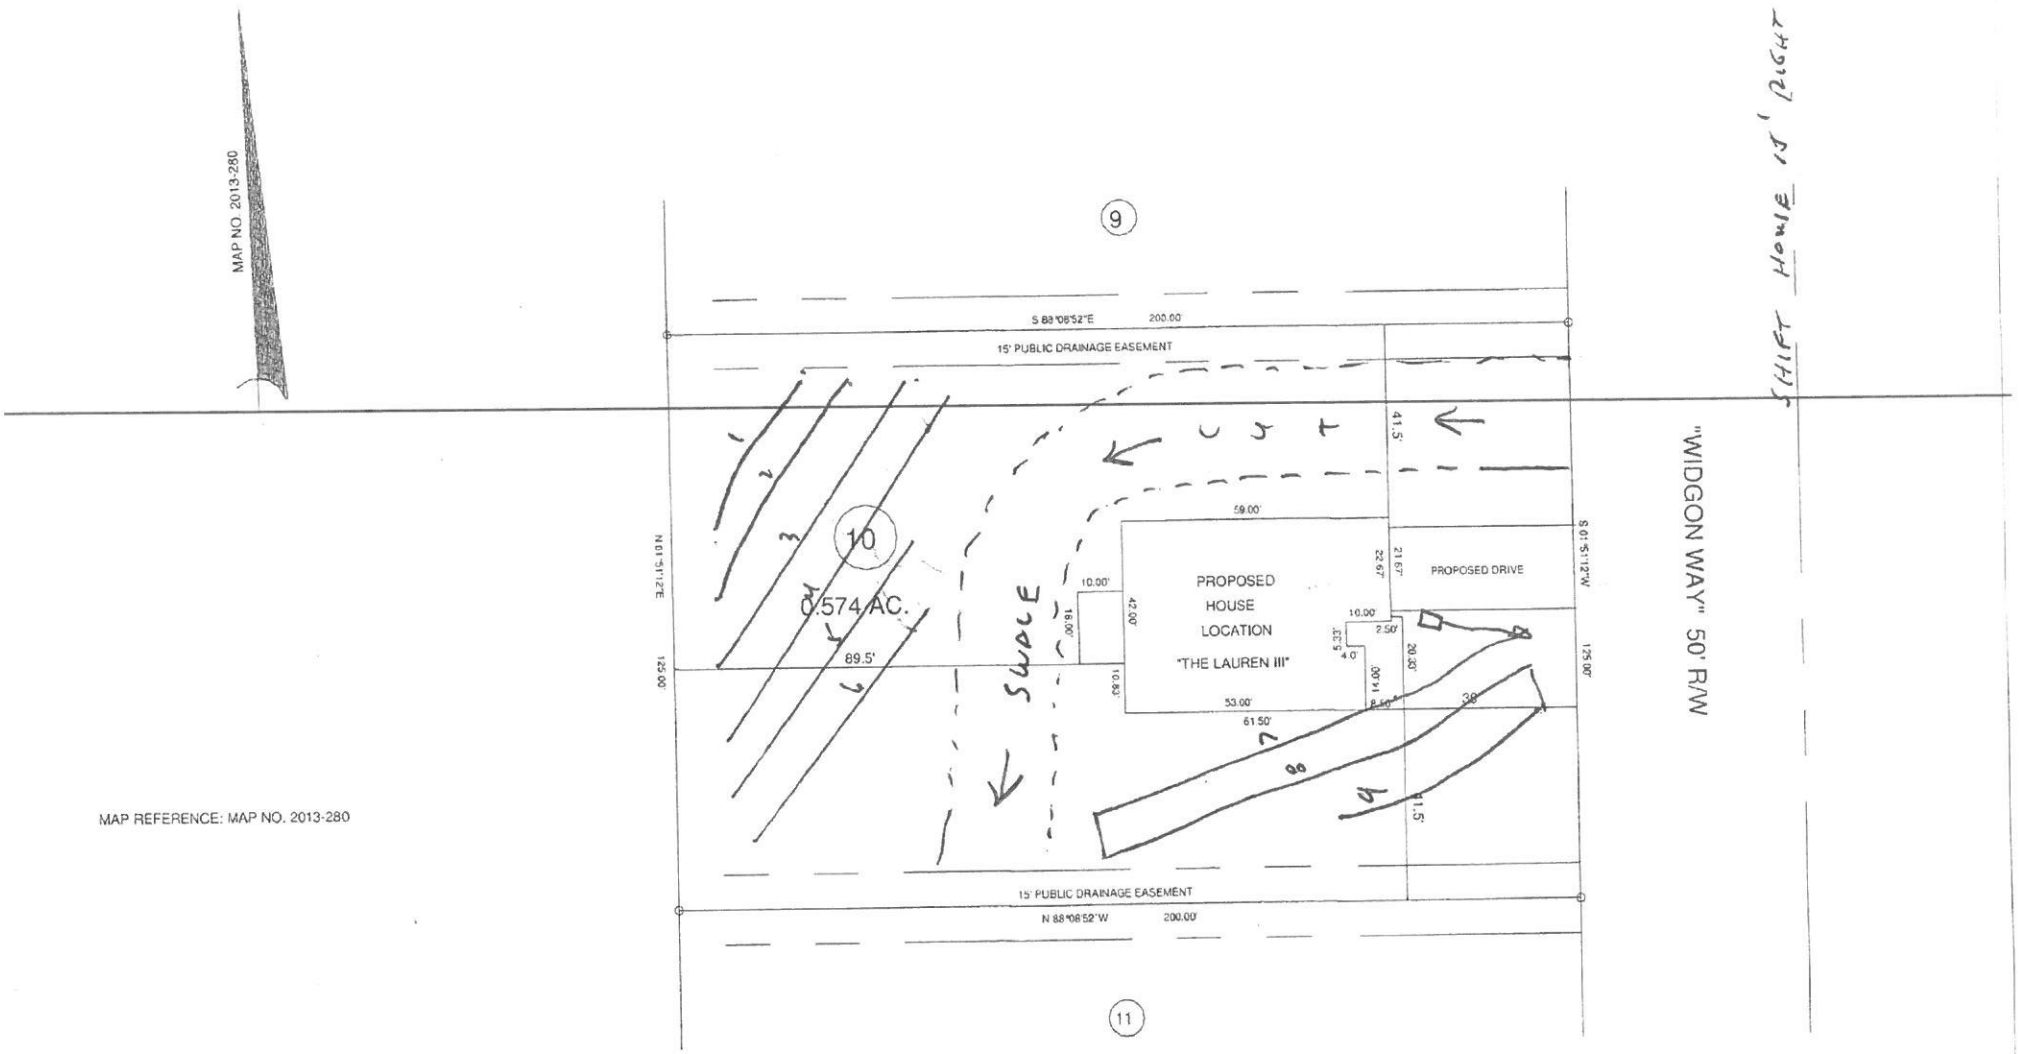

MAP REFERENCE: MAP NO. 2013-280

MINIMUM BUILDING SET BACKS
FRONT YARD ------- 35'
REAR YARD ------- 25'
SIDE YARD ------- 10'
CORNER LOT SIDE YARD -- 20'
MAXIMUM HEIGHT ------ 35'

US 401 N 1258 1291 SITE ★ VICINITY MAP	~~SURVEY FOR~~ PROPOSED PLOT PLAN - LOT - 10 "THOMAS MANOR S/D"	BENNETT SURVEYS 1662 CLARK RD., LILLINGTON, N.C. 27546 (910) 893-5252	F-1304
	TOWNSHIP UPPERR LITTLE RIVER	COUNTY HARNETT	20' 0 40' SURVEYED BY: FIELD BOOK
	STATE: NORTH CAROLINA	DATE: NOVEMBER 03,2015	SCALE: 1" = 40' DRAWN BY: RVB DRAWING NO.
	ZONE WATERSHED DISTRICT	TAX PARCEL ID#: PIN #	CHECKED & CLOSURE BY: 15442