NORTH CAROLINA HARNETT COUNTY
I, Mickey R. Bennett, PLS do certify that this plat was drawn under my supervision(deed description recorded in Book SEE, Page REF., etc) that the boundaries not surveyed are clearly indicated as drawn from information found in Book SEE, Page REF., that the ratio of precision as calculated is 1:10000. Witness my original signature, registration number and seal this 30 TH day of AUGUST, A.D. 2016.

MICKEY R. BENNETT
L - 1514

NORTH CAROLINA PROFESSIONAL SEAL No. 1514 LAND SURVEYOR MICKEY R. BENNETT

N.C. GRID NORTH

MAP REFERENCE: MAP NO. 2016-141-142
DEED BOOK 3422,PAGE 917

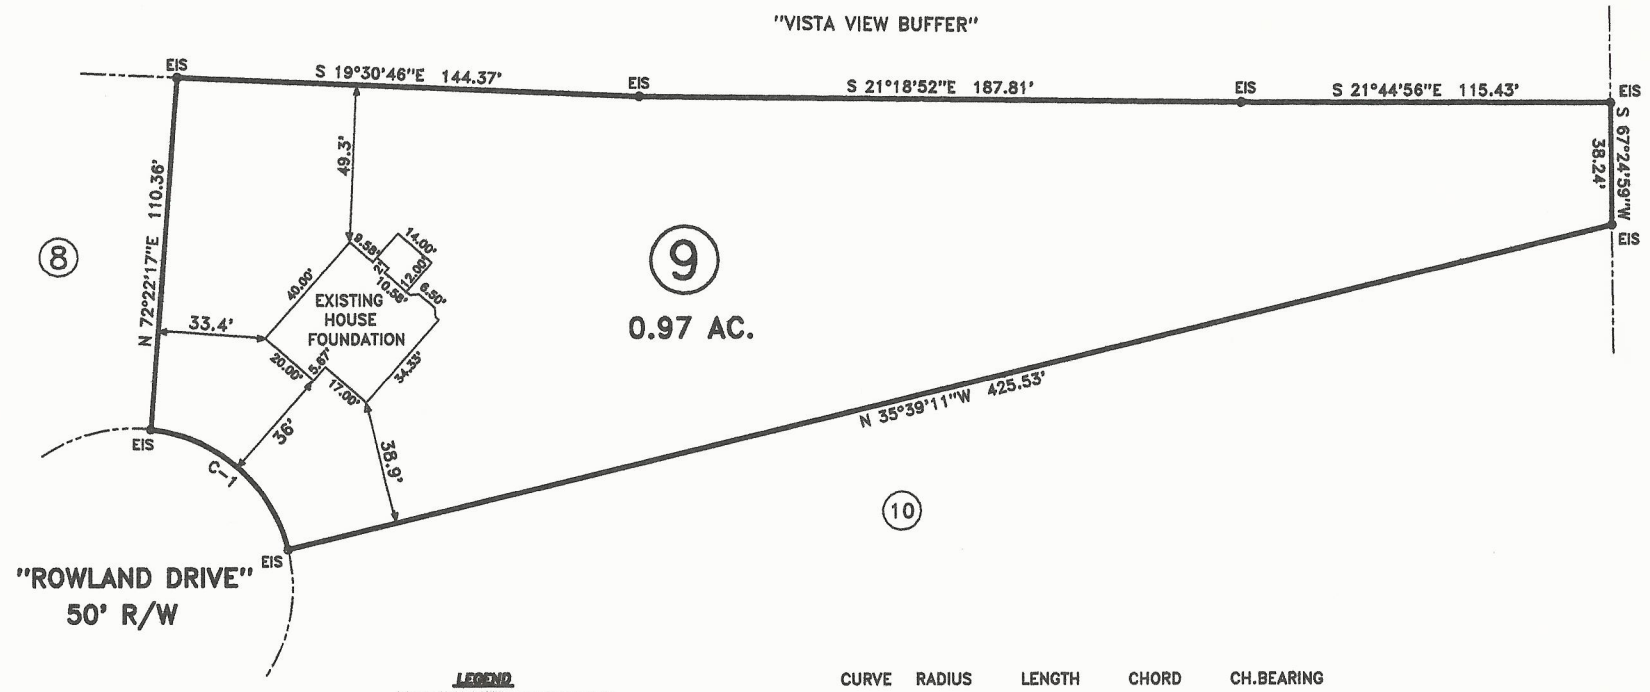

CURVE	RADIUS	LENGTH	CHORD	CH.BEARING
C-1	50.00'	60.62'	56.98'	N 19°22'29"E

LEGEND

LINES NOT SURVEYED----------
LINES SURVEYED ----------
EIP---------EXISTING IRON PIPE
ECM---------EXISTING CONCRETE MONUMENT
EIS---------EXISTING IRON STAKE
EPKN---------EXISTING P.K.NAIL
ELS---------EXISTING LIGHTWOOD STAKE
NIS---NEW IRON STAKE NIP---NEW IRON PIPE
PKNS---------P.K.NAIL SET
ERRS---------EXISTING RAILROAD SPIKE
NRRS---------NEW RAILROAD SPIKE
EMN---------EXISTING MAGNETIC NAIL
NMN---------NEW MAGNETIC NAIL
ECS---------EXISTING COTTON SPINDLE
NCS---------NEW COTTON SPINDLE
EP/EIS-----(CONTROL CORNERS)
ECM/PKN/ECS (CONTROL CORNERS)
C/L---CENTER LINE N/F---NOW OR FORMALLY
CP---CALCULATED POINT
CBRD---CHORD BEARING AND DISTANCE
D.E.-----DRAINAGE EASEMENT R/W---RIGHT OF WAY
EX.---------EXISTING AC.---- ACRES

MINIMUM BUILDING SET BACKS

FRONT YARD ---------- 35'
REAR YARD ----------- 20'
SIDE YARD ----------- 10'
CORNER LOT SIDE YARD -- 20'
MAXIMUM HEIGHT -------- 35'

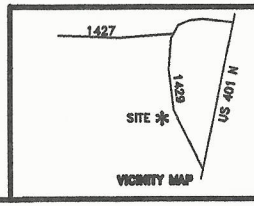

SURVEY FOR:
FOUNDATION LOCATION SURVEY - LOT - 9
"AVERY POND S/D", PHASE ONE

BENNETT SURVEYS F-1304
1662 CLARK RD., LILLINGTON, N.C. 27546
(910) 893-5252

TOWNSHIP HECTOR'S CREEK	COUNTY HARNETT	15' 0 30'	SURVEYED BY: RVB	FIELD BOOK FOCUS 35
STATE: NORTH CAROLINA	DATE: AUGUST 30,2016	SCALE: 1" = 60'	DRAWN BY: RVB	DRAWING NO
ZONE RA-30 / WATERSHED DISTRICT WS-IV	TAX PARCEL ID#:080653 0029 09 PIN # 0653-46-9576.000		CHECKED & CLOSURE BY: MRB	16396