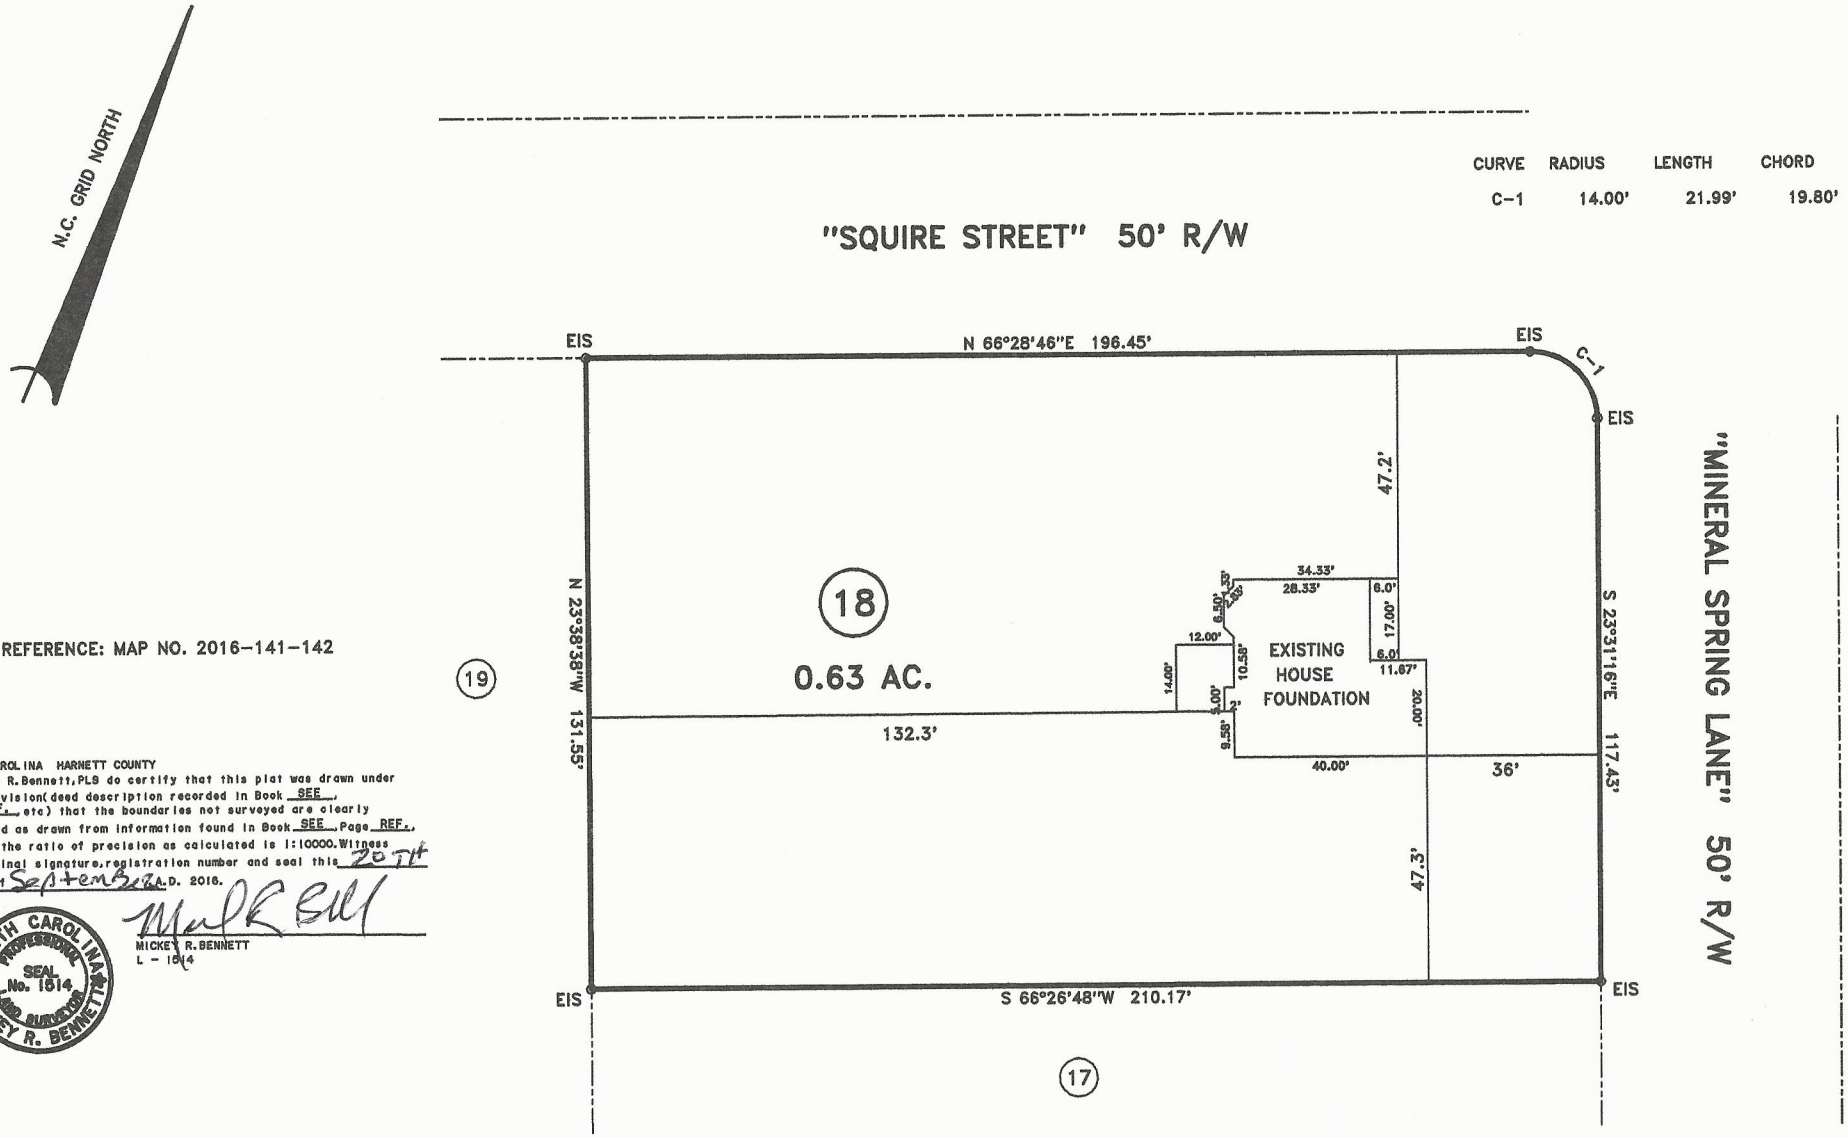

CURVE	RADIUS	LENGTH	CHORD	CH.BEARING
C-1	14.00'	21.99'	19.80'	S 68°31'33"E

MAP REFERENCE: MAP NO. 2016-141-142

NORTH CAROLINA HARNETT COUNTY
I, Mickey R. Bennett, PLS do certify that this plat was drawn under my supervision(deed description recorded in Book SEE, Page REF., etc) that the boundaries not surveyed are clearly indicated as drawn from information found in Book SEE, Page REF., that the ratio of precision as calculated is 1:10000. Witness my original signature, registration number and seal this 20th day of September A.D. 2016.

NORTH CAROLINA PROFESSIONAL SEAL No. 1514 LAND SURVEYOR MICKEY R. BENNETT

MICKEY R. BENNETT
L - 1514

MINIMUM BUILDING SET BACKS

FRONT YARD	35'
REAR YARD	20'
SIDE YARD	10'
CORNER LOT SIDE YARD	20'
MAXIMUM HEIGHT	35'

LEGEND

LINES NOT SURVEYED
LINES SURVEYED
EIP-------EXISTING IRON PIPE
ECM-------EXISTING CONCRETE MONUMENT
EIS-------EXISTING IRON STAKE
EPKN-------EXISTING P.K.NAIL
ELS-------EXISTING LIGHTWOOD STAKE
NIS---NEW IRON STAKE NIP---NEW IRON PIPE
PKNS-------P.K.NAIL SET
ERRS-------EXISTING RAILROAD SPIKE
NRRS-------NEW RAILROAD SPIKE
EMN-------EXISTING MAGNETIC NAIL
NMN-------NEW MAGNETIC NAIL
ECS-------EXISTING COTTON SPINDLE
NCS-------NEW COTTON SPINDLE
EIP/EIS-----(CONTROL CORNERS)
ECM/PKN/ECS (CONTROL CORNERS)
C/L---CENTER LINE N/F---NOW OR FORMALLY
CP---CALCULATED POINT
CBnD---CHORD BEARING AND DISTANCE
D.E.----DRAINAGE EASEMENT R/W---RIGHT OF WAY
EX.-----EXISTING AC.---- ACRES

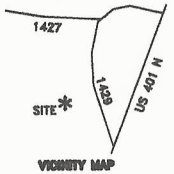

SURVEY FOR:
FOUNDATION LOCATION SURVEY - LOT - 18
"AVERY POND S/D", PHASE ONE

BENNETT SURVEYS F-1304
1662 CLARK RD., LILLINGTON, N.C. 27546
(910) 893-5252

TOWNSHIP HECTOR'S CREEK	COUNTY HARNETT	10' 0 20'	SURVEYED BY: RVB
STATE: NORTH CAROLINA	DATE: SEPTEMBER 20,2016	SCALE: 1" = 40'	DRAWN BY: RVB
ZONE / WATERSHED DISTRICT	TAX PARCEL ID#: PIN #	CHECKED & CLOSURE BY: MRB	FIELD BOOK FOCUS 35 / DRAWING NO. 16434