DEED REFERENCE: DEED BK 3435,PAGE 535

MAP REFERENCE: MAP NO. 2009-96

CURVE	RADIUS	LENGTH	CHORD	CH.BEARING
C-1	335.00'	186.02'	183.64'	N 78°39'55"W

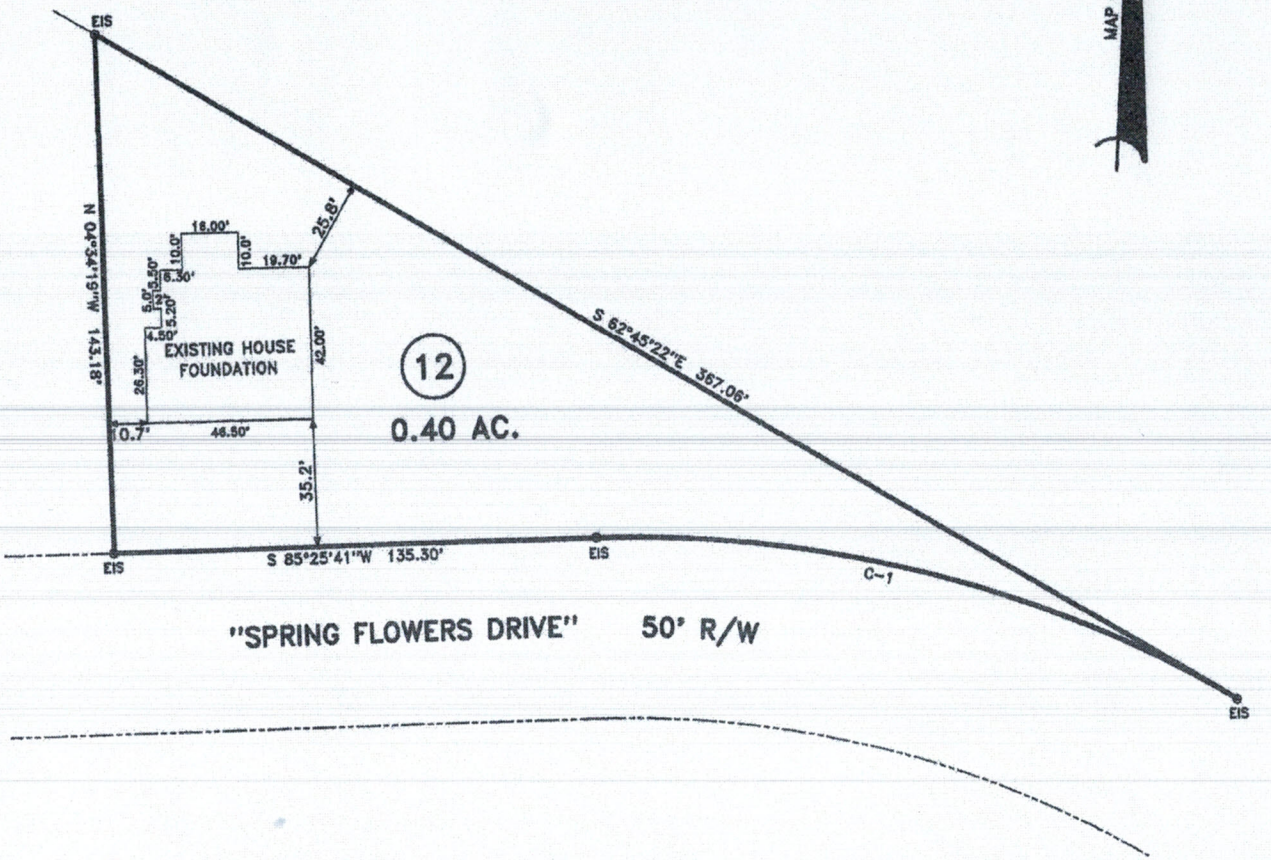

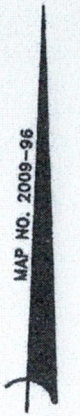

NORTH CAROLINA HARNETT COUNTY
I,Mickey R.Bennett,PLS do certify that this plat was drawn under my supervision(deed description recorded in Book SEE, Page REF., etc) that the boundaries not surveyed are clearly indicated as drawn from information found in Book SEE, Page REF., that the ratio of precision as calculated is 1:10000.Witness my original signature,registration number and seal this 9 TH day of JANUARY ,A.D. 2018.

MICKEY R.BENNETT
L - 1514

NORTH CAROLINA PROFESSIONAL LAND SURVEYOR SEAL No. 1514 MICKEY R. BENNETT

LEGEND

LINES NOT SURVEYED
LINES SURVEYED
EIP-----EXISTING IRON PIPE
ECM-----EXISTING CONCRETE MONUMENT
EIS-----EXISTING IRON STAKE
EPKN-----EXISTING P.K.NAIL
ELS-----EXISTING LIGHTWOOD STAKE
NIS---NEW IRON STAKE NIP---NEW IRON PIPE
PKNS-----P.K.NAIL SET
ERRS-----EXISTING RAILROAD SPIKE
NRRS-----NEW RAILROAD SPIKE
EMN-----EXISTING MAGNETIC NAIL
NMN-----NEW MAGNETIC NAIL
ECS-----EXISTING COTTON SPINDLE
NCS-----NEW COTTON SPINDLE
EP/EM-----(CONTROL CORNERS)
EMA/PKN/ECS (CONTROL CORNERS)
C/L---CENTER LINE W/F---NOW OR FORMALLY
CP---CALCULATED POINT
CBSD---CHORD BEARING AND DISTANCE
D.E.-----DRAINAGE EASEMENT R/W---RIGHT OF WAY
EX.-----EXISTING AC.----- ACRES

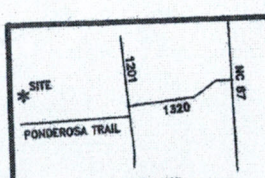

VICINITY MAP

SURVEY FOR:
FOUNDATION LOCATION SURVEY - LOT - 12
CAROLINA SEASONS S/D,PHASE 2,SECTION 1
52 SPRING FLOWERS DR

TOWNSHIP JOHNSONVILLE	COUNTY HARNETT	
STATE: NORTH CAROLINA	DATE: JANUARY 09,2017	
ZONE RA-20R	WATERSHED DISTRICT	TAX PARCEL ID#: 09956702000811 PIN # 9567-02-8014.000

BENNETT SURVEYS F-1304
1662 CLARK RD., LILLINGTON, N.C. 27546
(910) 893-5252

12.5' 0 25'
SCALE: 1" = 50'
CHECKED & CLOSURE BY: MRB
SURVEYED BY: RVB
DRAWN BY: RVB
FIELD BOOK FOCUS 35
DRAWING NO. 17013