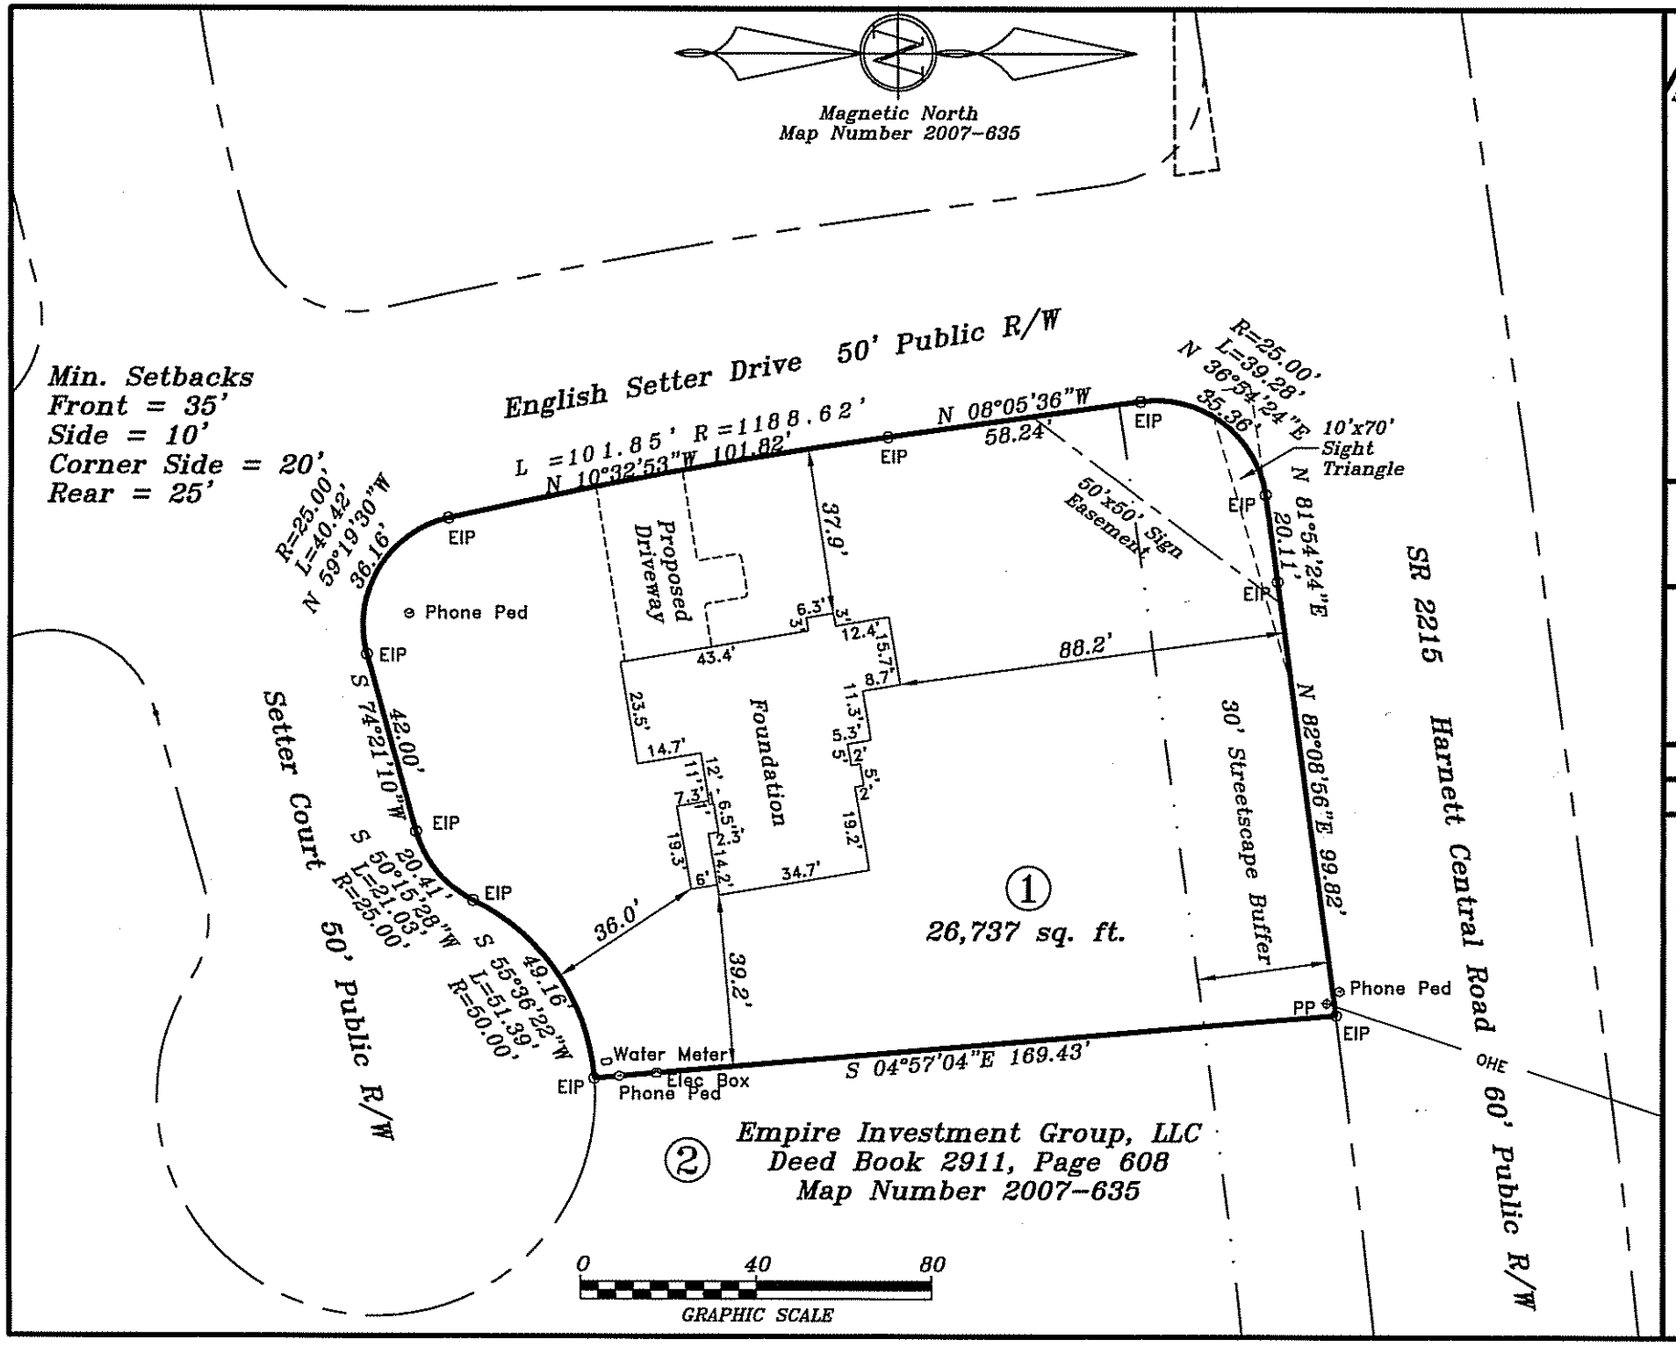

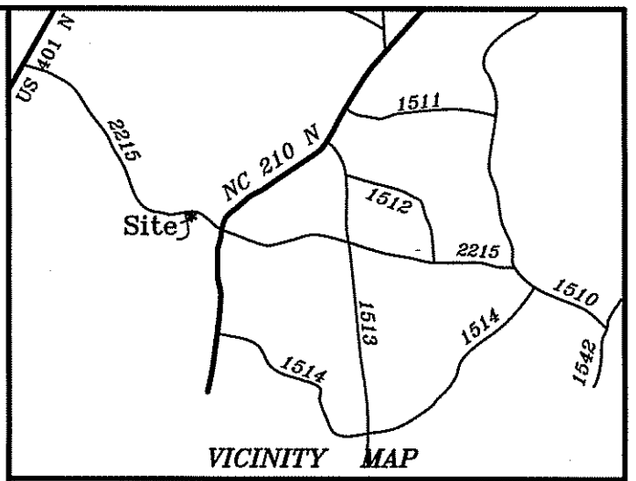

VICINITY MAP

87 Setter Court
Lot 1, Phase 1, Quail Glen Subdivision
Map Number 2007-635
PIN: 0662-03-5511.000

Foundation Location:

Maranah Custom Homes

C/O Marty Scott
919-868-5150

Black River Twp.	Harnett County
Scale: 1" = 40'	Date: 1-18-17

Surveyed & Mapped By
STANCIL & ASSOCIATES
Professional Land Surveyor,P.A. C-0831
P.O.Box 730, Angier,N.C. 27501
919-639-2133 919-639-2602 (FAX)
stancilsurvey@gmail.com

NORTH CAROLINA PROFESSIONAL SEAL L-1612 LAND SURVEYOR Thomas Lester Stancil

NOT FOR RECORDATION

PAN

SHBR-1577/SHBR-1580 A

VLS