16-50040145

MAP NO. 2016-141-142

DEED REFERENCE: DEED BK 3502,PAGE 242

MAP REFERENCE: MAP NO. 2016-141-142

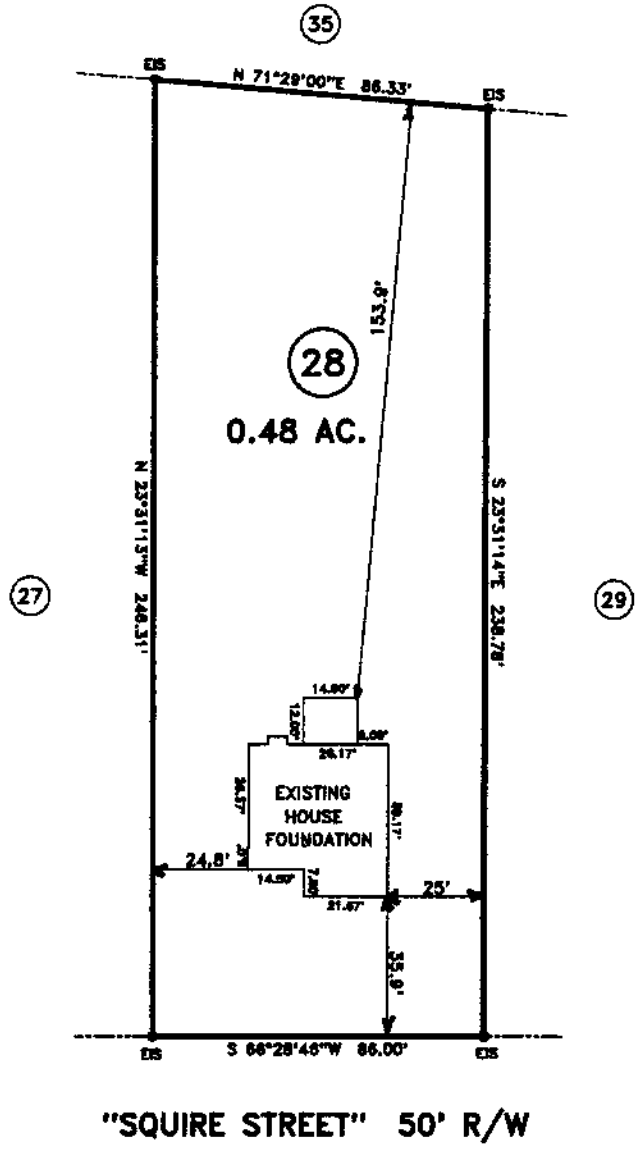

NORTH CAROLINA HARNETT COUNTY
I,Mickey R.Bennett,PLS do certify that this plat was drawn under my supervision(deed description recorded in Book REF, Page REF., etc) that the boundaries not surveyed are clearly indicated as drawn from information found in Book REF, Page REF., that the ratio of precision as calculated is 1:10000.Witness my original signature,registration number and seal this 13TH day of MAY, A.D. 2017.

MICKEY R.BENNETT
L - 1514

FRONT YARD ——— 30'
REAR YARD ——— 20'
SIDE YARD ——— 10'
CORNER LOT SIDE YARD — 20'
MAXIMUM HEIGHT ——— 35'

SURVEY FOR:
FOUNDATION LOCATION SURVEY – LOT – 28
"AVERY POND S/D",PHASE – 1

TOWNSHIP HECTOR'S CREEK	COUNTY HARNETT
STATE: NORTH CAROLINA	DATE: MAY 15,2014
ZONE WATERSHED DISTRICT	TAX PARCEL 100:

BENNETT SURVEYS F-1304
1652 CLARK RD.,LILLINGTON,N.C. 27546
(910) 893-5252

12.5' 0 25'
SCALE: 1" = 50'

SURVEYED BY: RVB	FIELD BO FOCUS 30,
DRAWN BY: RVB	DRAWING
CHECKED & CLOSURE BY: MRB	17272