MAP NO. 2014-199

"STOCK MARKET DRIVE" 50' R/W

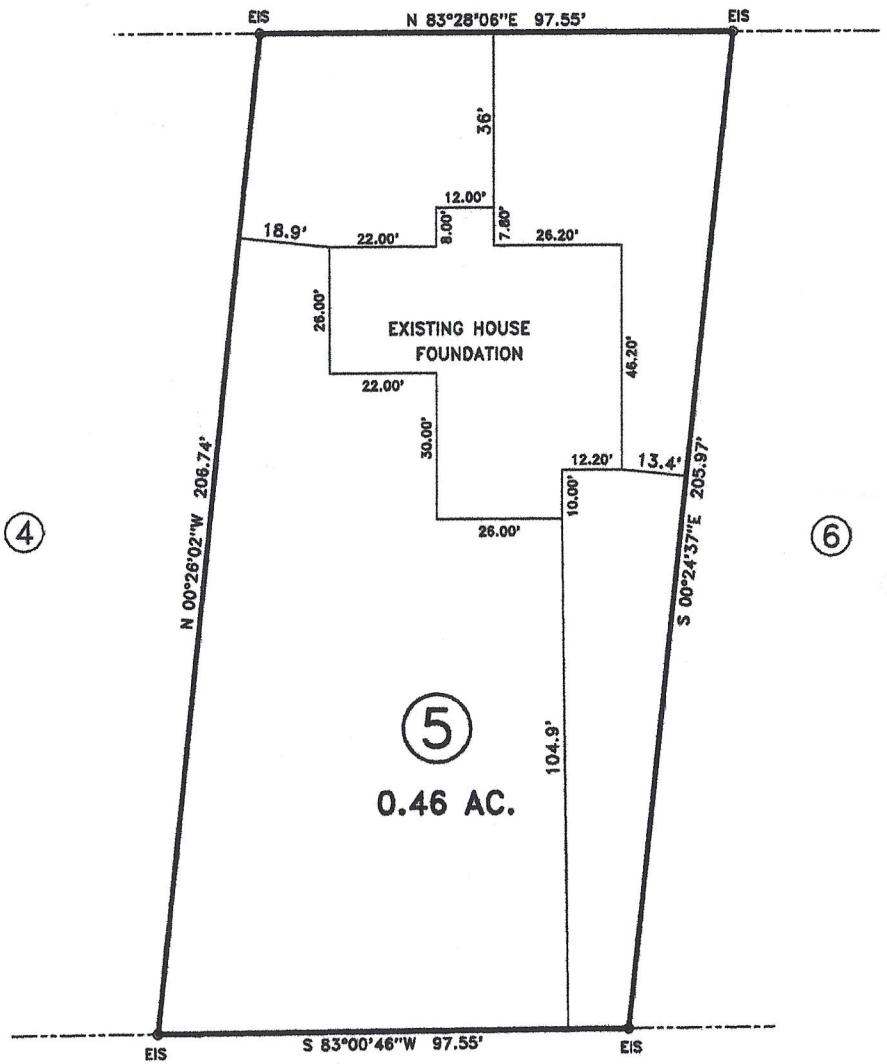

DEED REFERENCE: DEED BK 3484,PAGE 754

MAP REFERENCE: MAP NO. 2014-199

NORTH CAROLINA HARNETT COUNTY
I, Mickey R. Bennett, PLS do certify that this plat was drawn under my supervision(deed description recorded in Book SEE, Page REF., etc) that the boundaries not surveyed are clearly indicated as drawn from information found in Book SEE, Page REF., that the ratio of precision as calculated is 1:10000. Witness my original signature, registration number and seal this 6th day of JUNE, A.D. 2017.

NORTH CAROLINA PROFESSIONAL SEAL No. 1514 LAND SURVEYOR MICKEY R. BENNETT

MICKEY R. BENNETT
L - 1514

LEGEND

LINES NOT SURVEYED----------
LINES SURVEYED----------
EIP--------EXISTING IRON PIPE
ECM--------EXISTING CONCRETE MONUMENT
EIS--------EXISTING IRON STAKE
EPKN--------EXISTING P.K.NAIL
ELS--------EXISTING LIGHTWOOD STAKE
NIS---NEW IRON STAKE NIP---NEW IRON PIPE
PKNS--------P.K.NAIL SET
ERRS--------EXISTING RAILROAD SPIKE
NRRS--------NEW RAILROAD SPIKE
EMN--------EXISTING MAGNETIC NAIL
NMN--------NEW MAGNETIC NAIL
ECS--------EXISTING COTTON SPINDLE
NCS--------NEW COTTON SPINDLE
EIP/EIS----(CONTROL CORNERS)
ECM/PKN/ERS (CONTROL CORNERS)
C/L---CENTER LINE R/T---NOW OR FORMALLY
CP----CALCULATED POINT
CBBD---CHORD BEARING AND DISTANCE
D.E.----DRAINAGE EASEMENT R/W---RIGHT OF WAY
EX.--------EXISTING AC.---- ACRES

MINIMUM BUILDING SET BACKS

FRONT YARD ---------- 35'
REAR YARD ---------- 25'
SIDE YARD ---------- 10'
CORNER LOT SIDE YARD -- 20'
MAXIMUM HEIGHT -------- 35'

VICINITY MAP

SURVEY FOR:
FOUNDATION LOCATION SURVEY - LOT - 5
MARKET PLACE S/D,SECTION ONE

TOWNSHIP BARBECUE | COUNTY HARNETT
STATE: NORTH CAROLINA | DATE: JUNE 06,2017
ZONE RA-20R | WATERSHED DISTRICT | TAX PARCEL ID#: PIN #

BENNETT SURVEYS F-1304
1662 CLARK RD., LILLINGTON, N.C. 27546
(910) 893-5252

10' 0 20'
SCALE: 1" = 40'

SURVEYED BY: RVB
DRAWN BY: RVB
CHECKED & CLOSURE BY: MRB

FIELD BOOK FOCUS 30/35
DRAWING NO 17320