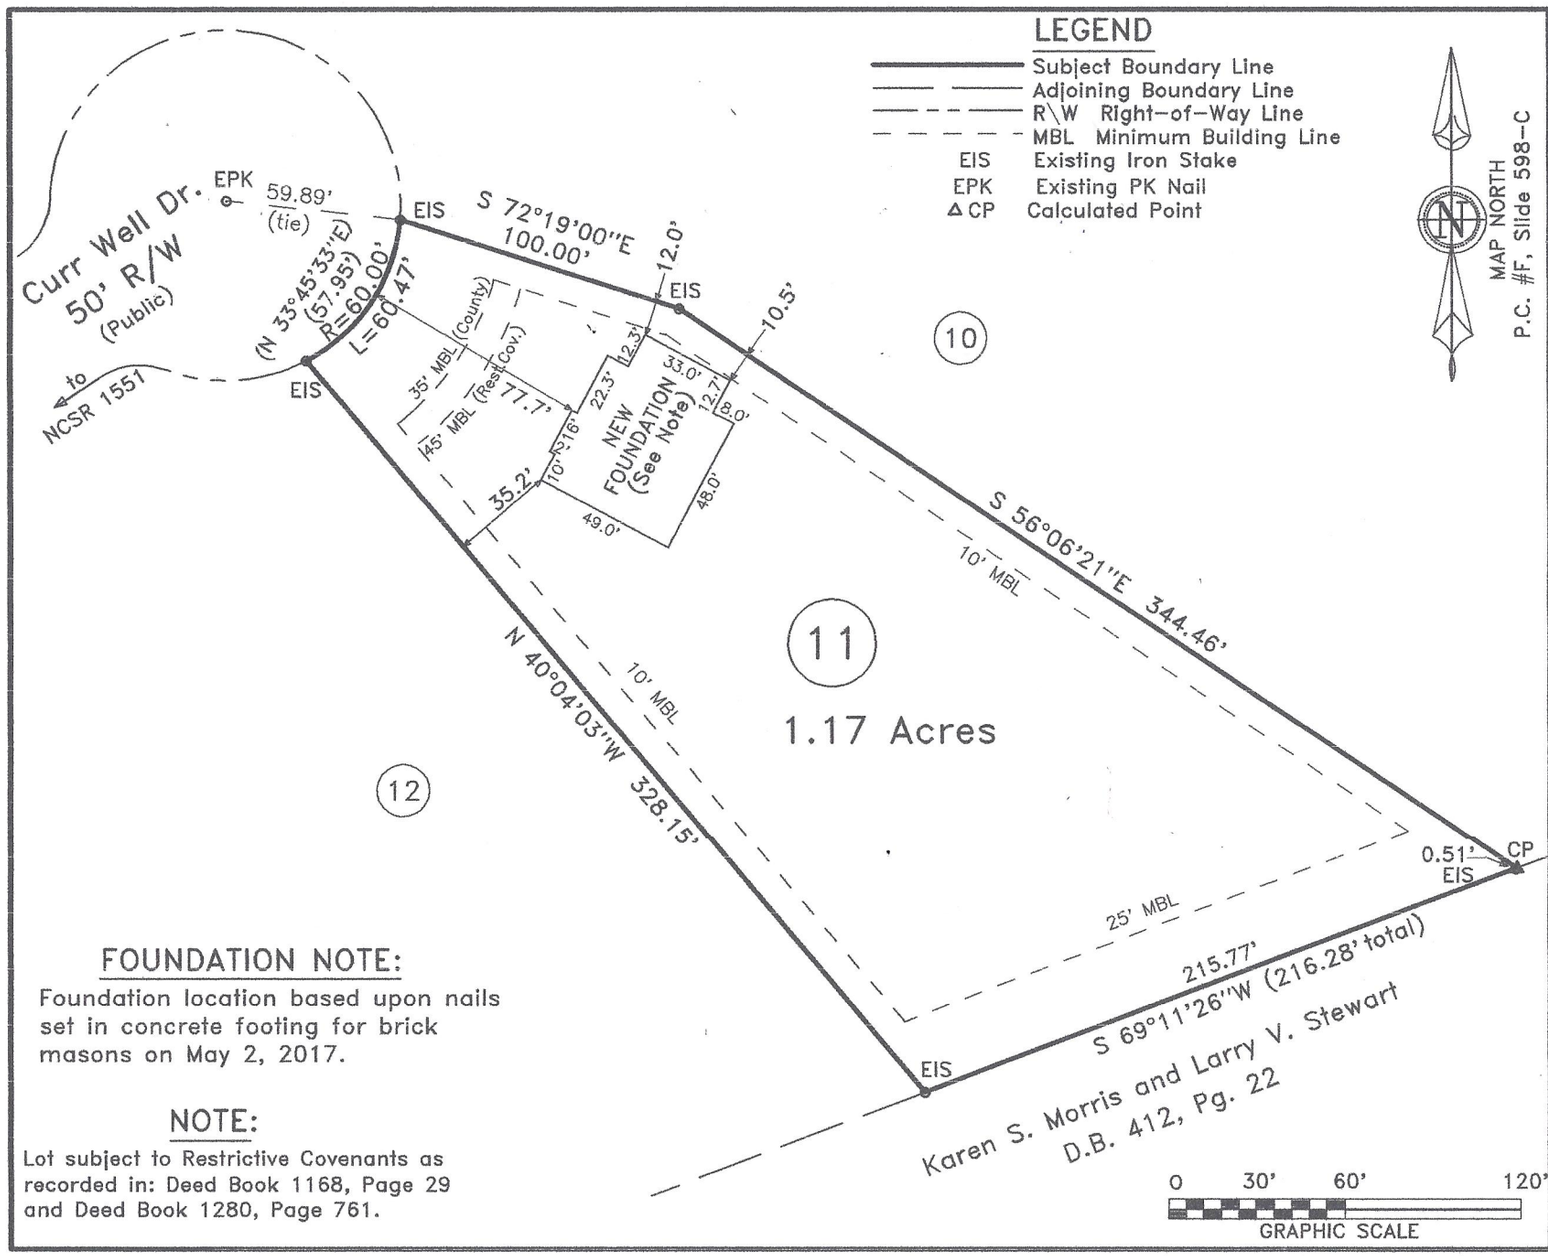

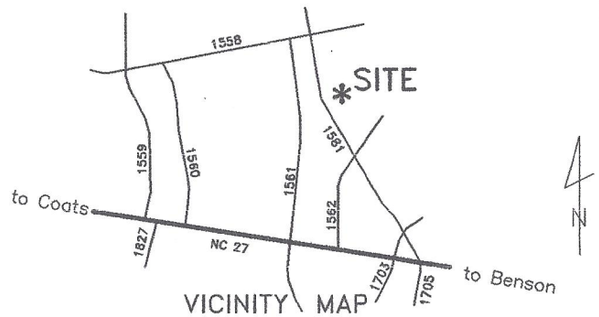

M.G.G.

DATA\1610\160623TU

FOUNDATION NOTE:

Foundation location based upon nails set in concrete footing for brick masons on May 2, 2017.

NOTE:

Lot subject to Restrictive Covenants as recorded in: Deed Book 1168, Page 29 and Deed Book 1280, Page 761.

188 Curr Well Drive
Lot 11, Willowbrook Subdivision
Plat Cabinet #F, Slide 598-C

– Foundation Survey –
Turlington Real Estate Group

Grove Twp.	Harnett Co.
Scale: 1" = 60'	Date: 6-23-2016

Surveyed & Mapped By
STREAMLINE
LAND SURVEYING, INC.
870 NC 55 W, Coats, N.C. 27521
910-897-7715 NC FIRM C-1898

I hereby certify that the foundation location shown hereon is correct in relation to property lines of record.

NOTE: The purpose of this survey is to locate the newly constructed foundation. Other features, fixtures, encumberances and indications of use may be revealed by a complete site survey.

NORTH CAROLINA PROFESSIONAL SEAL L-3790 LAND SURVEYOR Robert E. Godwin, Jr.

6/23/17

NOT FOR RECORDATION