I, MICHAEL P. GRIFFIN, certify that under my direction and supervision this map was drawn from an actual field survey that the error of closure of the survey as calculated by coordinates is 1: 10,000+ ; that the area shown hereon was calculated by coordinates.

Witness my hand and seal this 3rd day of June 2015.

NORTH CAROLINA PROFESSIONAL SEAL L-3331 LAND SURVEYOR MICHAEL P. GRIFFIN

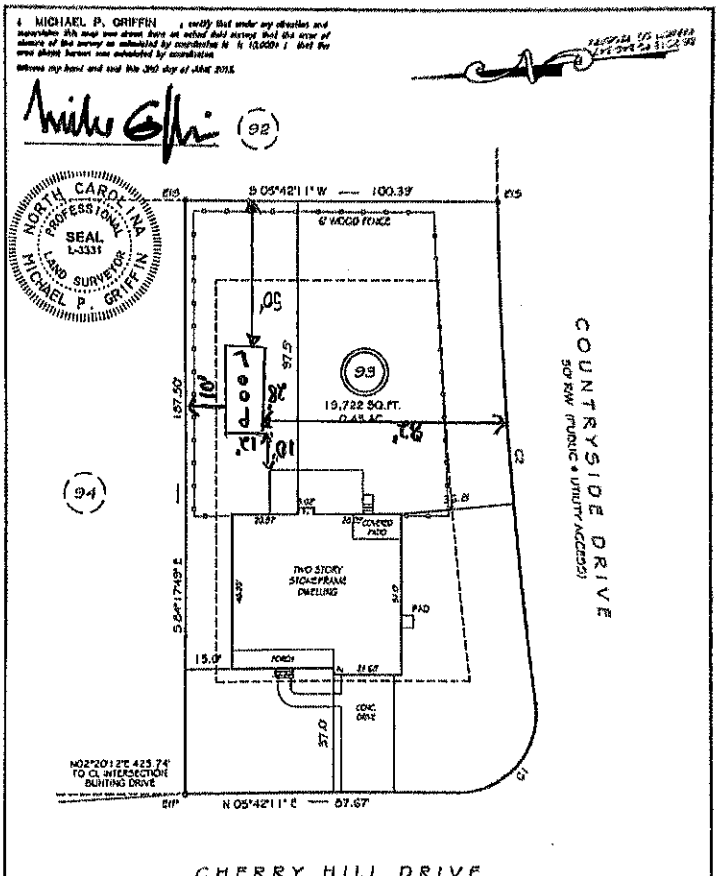

CHERRY HILL DRIVE
50' R/W (PUBLIC & UTILITY ACCESS)

SETBACKS

FRONT	35'
REAR	35'
SIDE	15'

C1 R=25.00' L=42.49' N42°56'48"W 37.55'
C2 R=1511.66' L=139.82' N65°37'51"W 139.75'

THIS PROPERTY IS NOT LOCATED IN THE 100 YEAR FLOOD ZONE.

LEGEND

EIP	EXISTING IRON PIPE	FES	FLARED END SECTION
IPS	IRON PIPE SET	WM	WATER METER
R/W	RIGHT OF WAY	CO	CLEAN OUT
N/F	NOW OR FORMERLY	FH	FIRE HYDRANT
EIS	EXISTING IRON STAKE	CB	CATCH BASIN

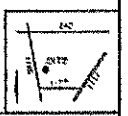

GRIFFIN LAND SURVEYING, INC.
P.O. BOX 148
FUQUAY-VARINA, NC 27526
(919) - 557-1093

SURVEY FOR
RANDY & REBECCA CAMPBELL
& JACK & INES LONG
OAKMONT
LOT 93
241 CHERRY HILL DRIVE
NORTH CAROLINA
HARNETT COUNTY BARBECUE TOWNSHIP

DRAWN BY KDF	DATE 6/3/15
CHECKED BY MPG	SCALE 1" = 30'