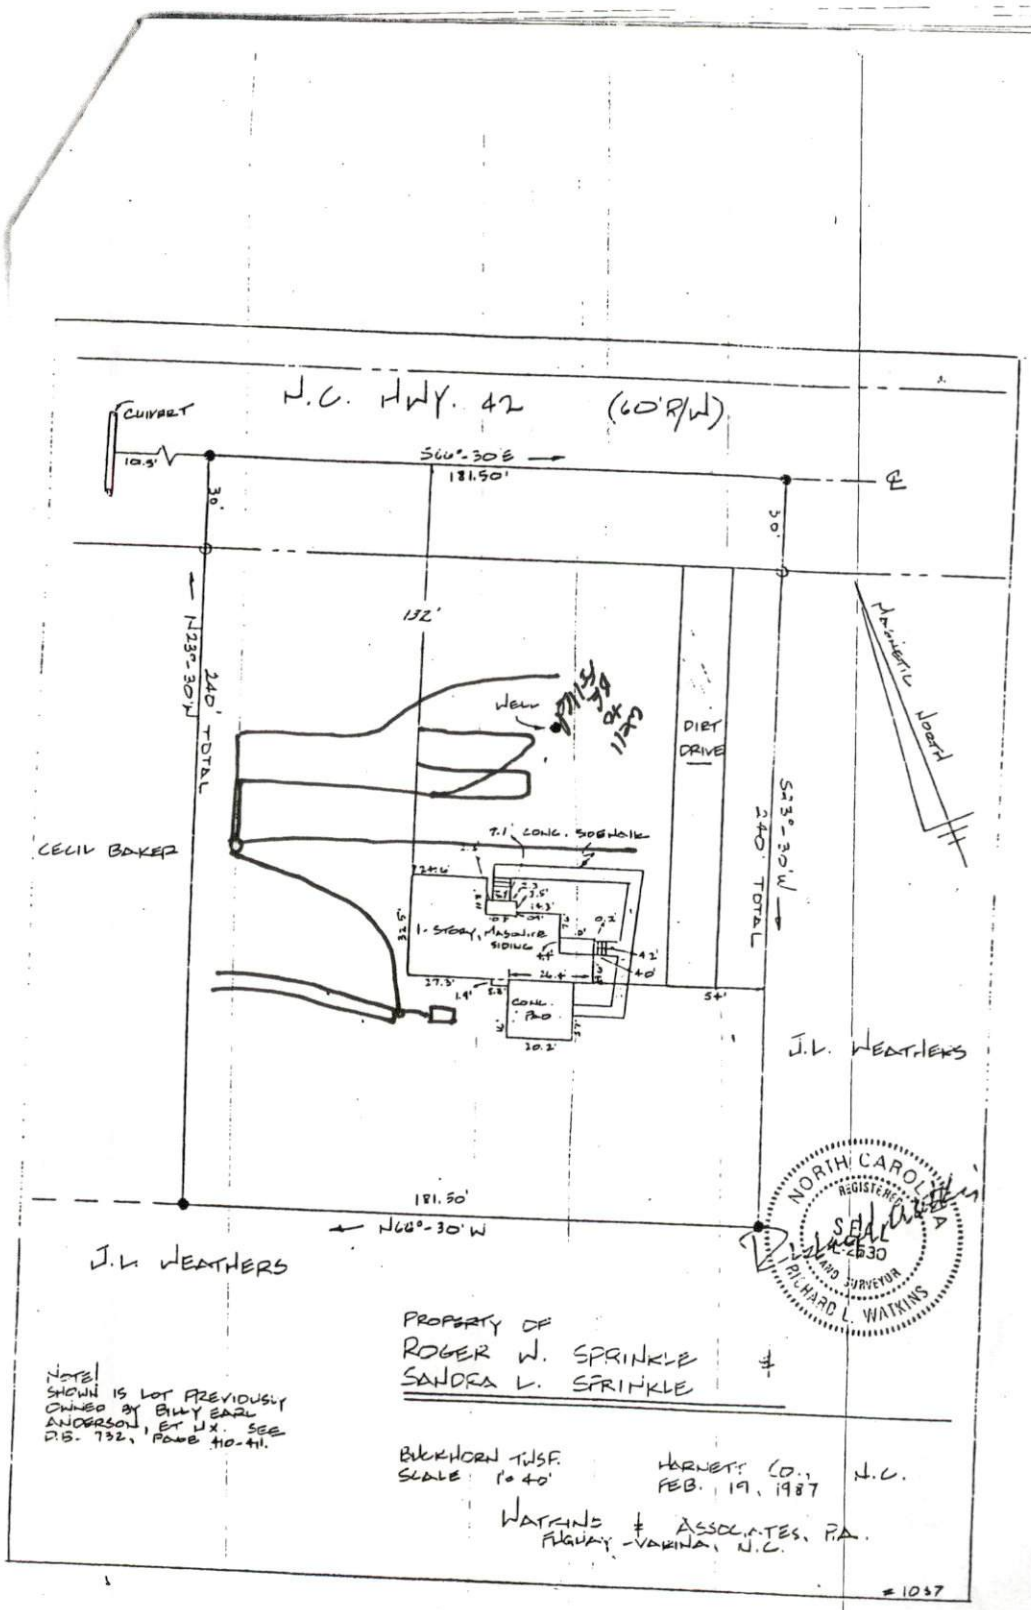
N.C. HWY. 42 (60' R/W)
CULVERT
10.5'
S66°-30'E
181.50'
30'
30'
132'
N23°-30'W
240' TOTAL
WELL
DIRT DRIVE
S23°-30'W
240' TOTAL
MAGNETIC NORTH
7.1' CONC. SIDEWALK
CECIL BAKER
1-STORY, MASONITE SIDING
CONC. PAD
J.L. WEATHERS
181.50'
N66°-30'W
J.L. WEATHERS
NORTH CAROLINA REGISTERED LAND SURVEYOR SEAL L-2630 RICHARD L. WATKINS
PROPERTY OF
ROGER W. SPRINKLE
SANDRA L. SPRINKLE
NOTE!
SHOWN IS LOT PREVIOUSLY OWNED BY BILLY EARL ANDERSON, ET UX. SEE D.B. 732, PAGE 410-411.
BUCKHORN TWSP.
SCALE 1" = 40'
HARNETT CO., N.C.
FEB. 19, 1987
WATKINS & ASSOCIATES, P.A.
FUQUAY-VARINA, N.C.
#1037