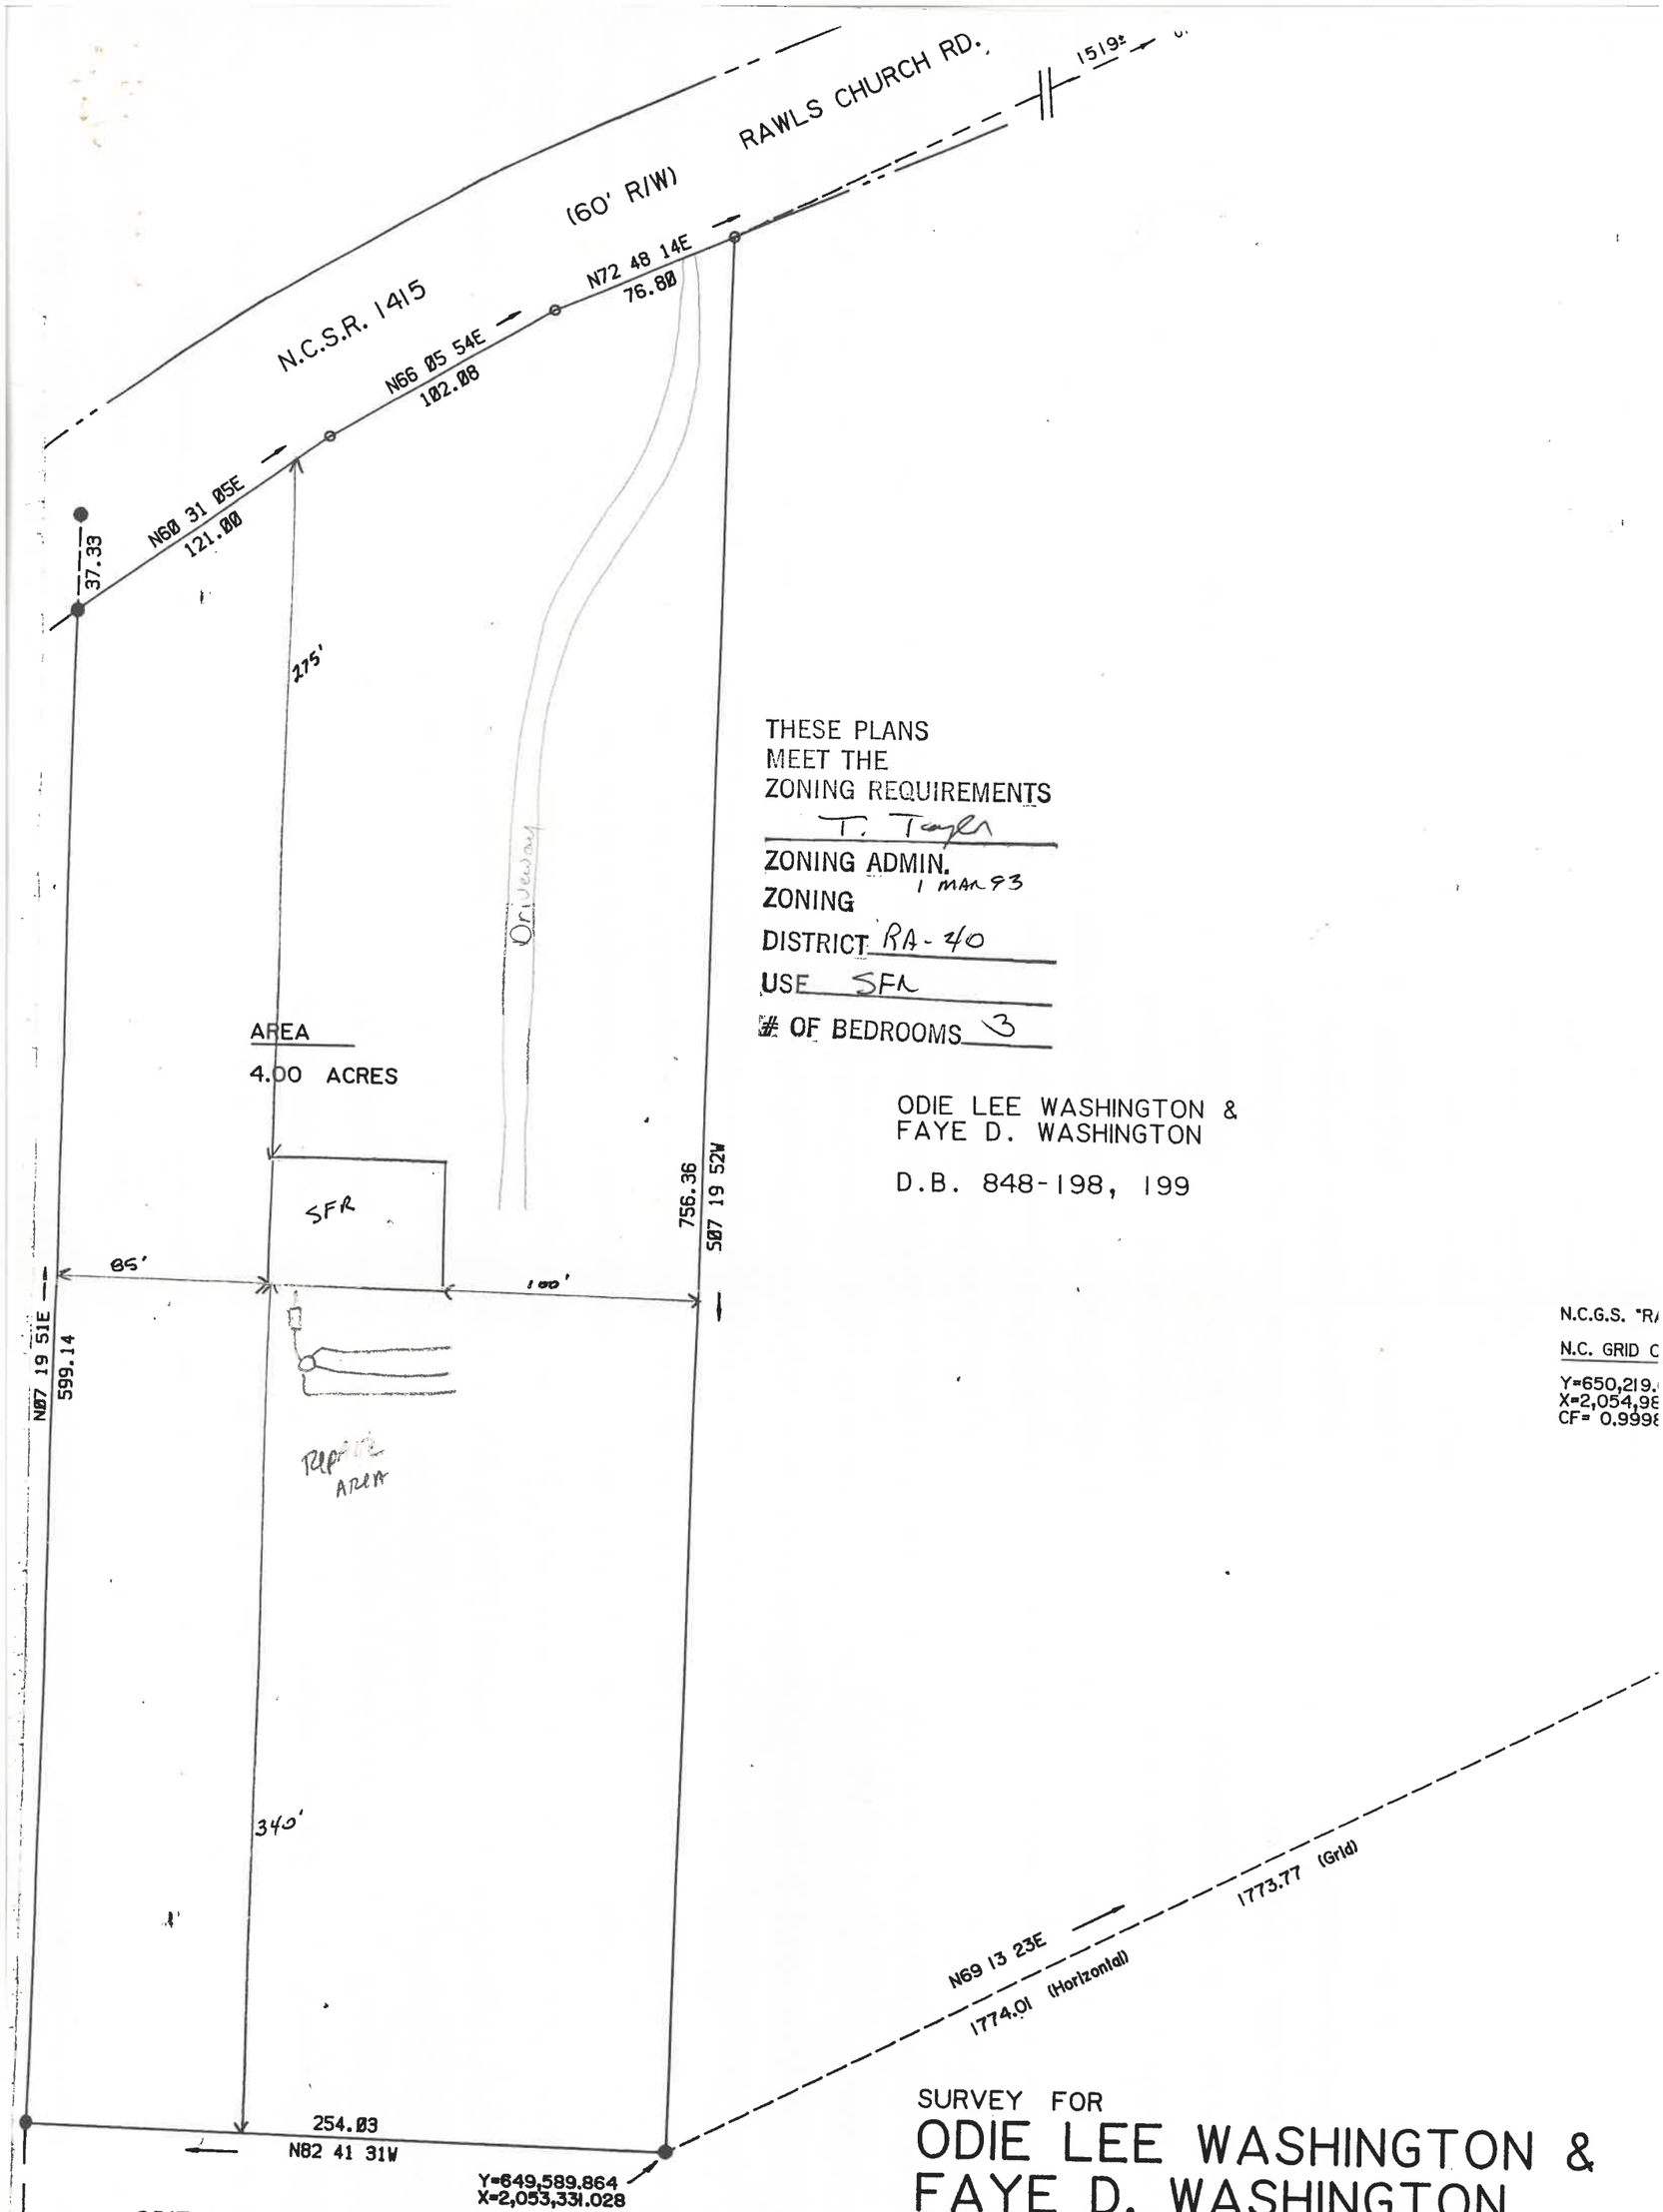

THESE PLANS
MEET THE
ZONING REQUIREMENTS

T. Taylor

ZONING ADMIN. 1 MAR 93

ZONING

DISTRICT RA-40

USE SFR

OF BEDROOMS 3

ODIE LEE WASHINGTON &
FAYE D. WASHINGTON

D.B. 848-198, 199

N.C.G.S. "RA

N.C. GRID C

Y=650,219.
X=2,054,98
CF= 0.9998

ODIE LEE WASHINGTON &
FAYE D. WASHINGTON

D.B. 848-198, 199

SURVEY FOR

ODIE LEE WASHINGTON & FAYE D. WASHINGTON

HECTORS CREEK TOWNSHIP HARNETT COUNTY, NORT

SCALE : 1" = 60'

FEBRUARY 8, 1993

60 30 0 60 120 180

scale in feet

MAULDIN-WATKINS SURVEYING, P.A. FUQUAY VARINA, NC 55