







CanadianSolar



INSTALLATION MANUAL



Nominal Maximum Power	(P _{max}):	455
Optimum Operating Voltage	(V _{mp}):	33.2
Optimum Operating Current	(I _{mp}):	13.72 A
Open Circuit Voltage	(V _{oc}):	38.1 V
Short Circuit Current	(I _{sc}):	14.61 A
Maximum System Voltage		1000 V
Maximum Series Fuse Rating		26 A

[illegible][illegible]

























MCI-2 | PV RAPID
SHUTDOWN EQUIP
(P) 1879359-15-B
(S) GF22514000029H

MAX DC VOLTAGE 1000V
OPERATING DC VOLTAGE 0-165V
MAX CURRENT 15A

MAX SHORT CIRCUIT CURRENT 19A
SHUTDOWN TIME LIMIT 10SEC
OPERATING TEMP -45C TO 70C
NEMA 4X/IP65
MADE IN USA



Intertek

6015303

CONFORMS TO UL STD 1741





























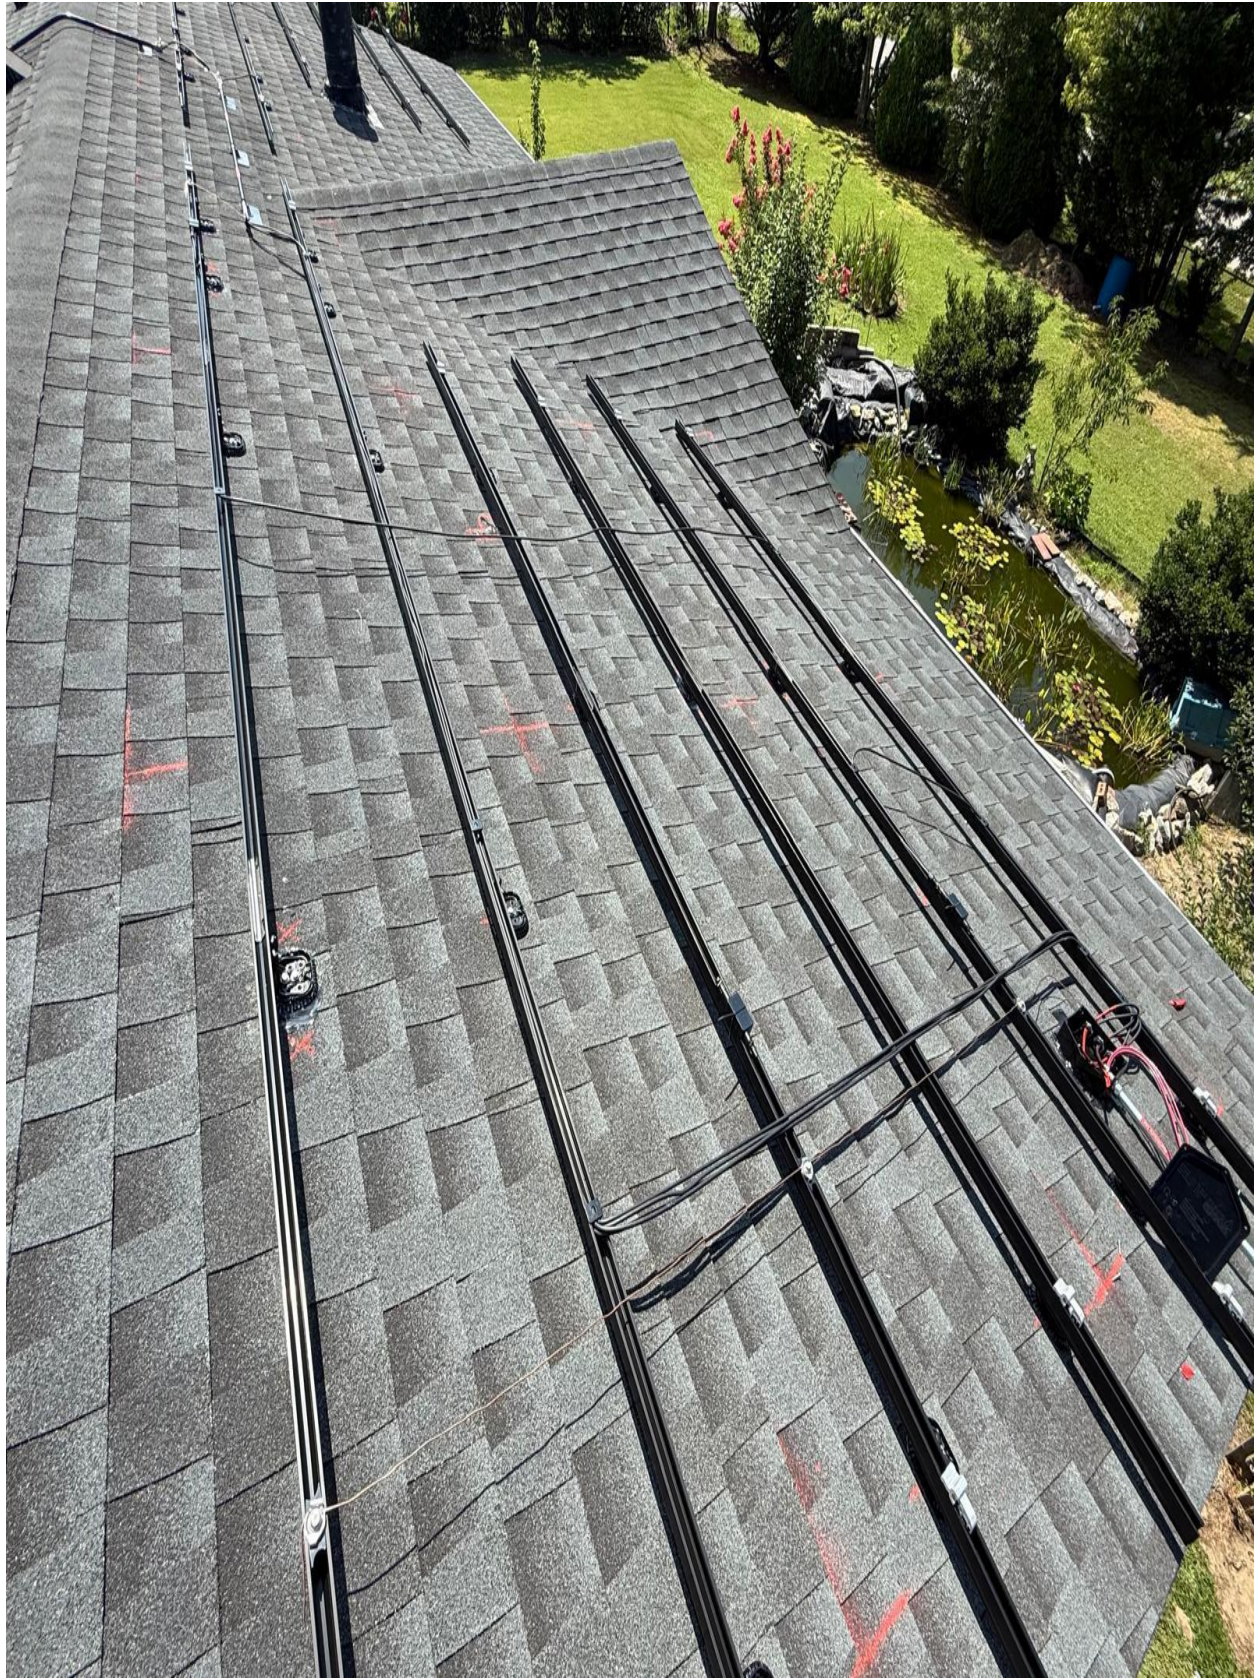

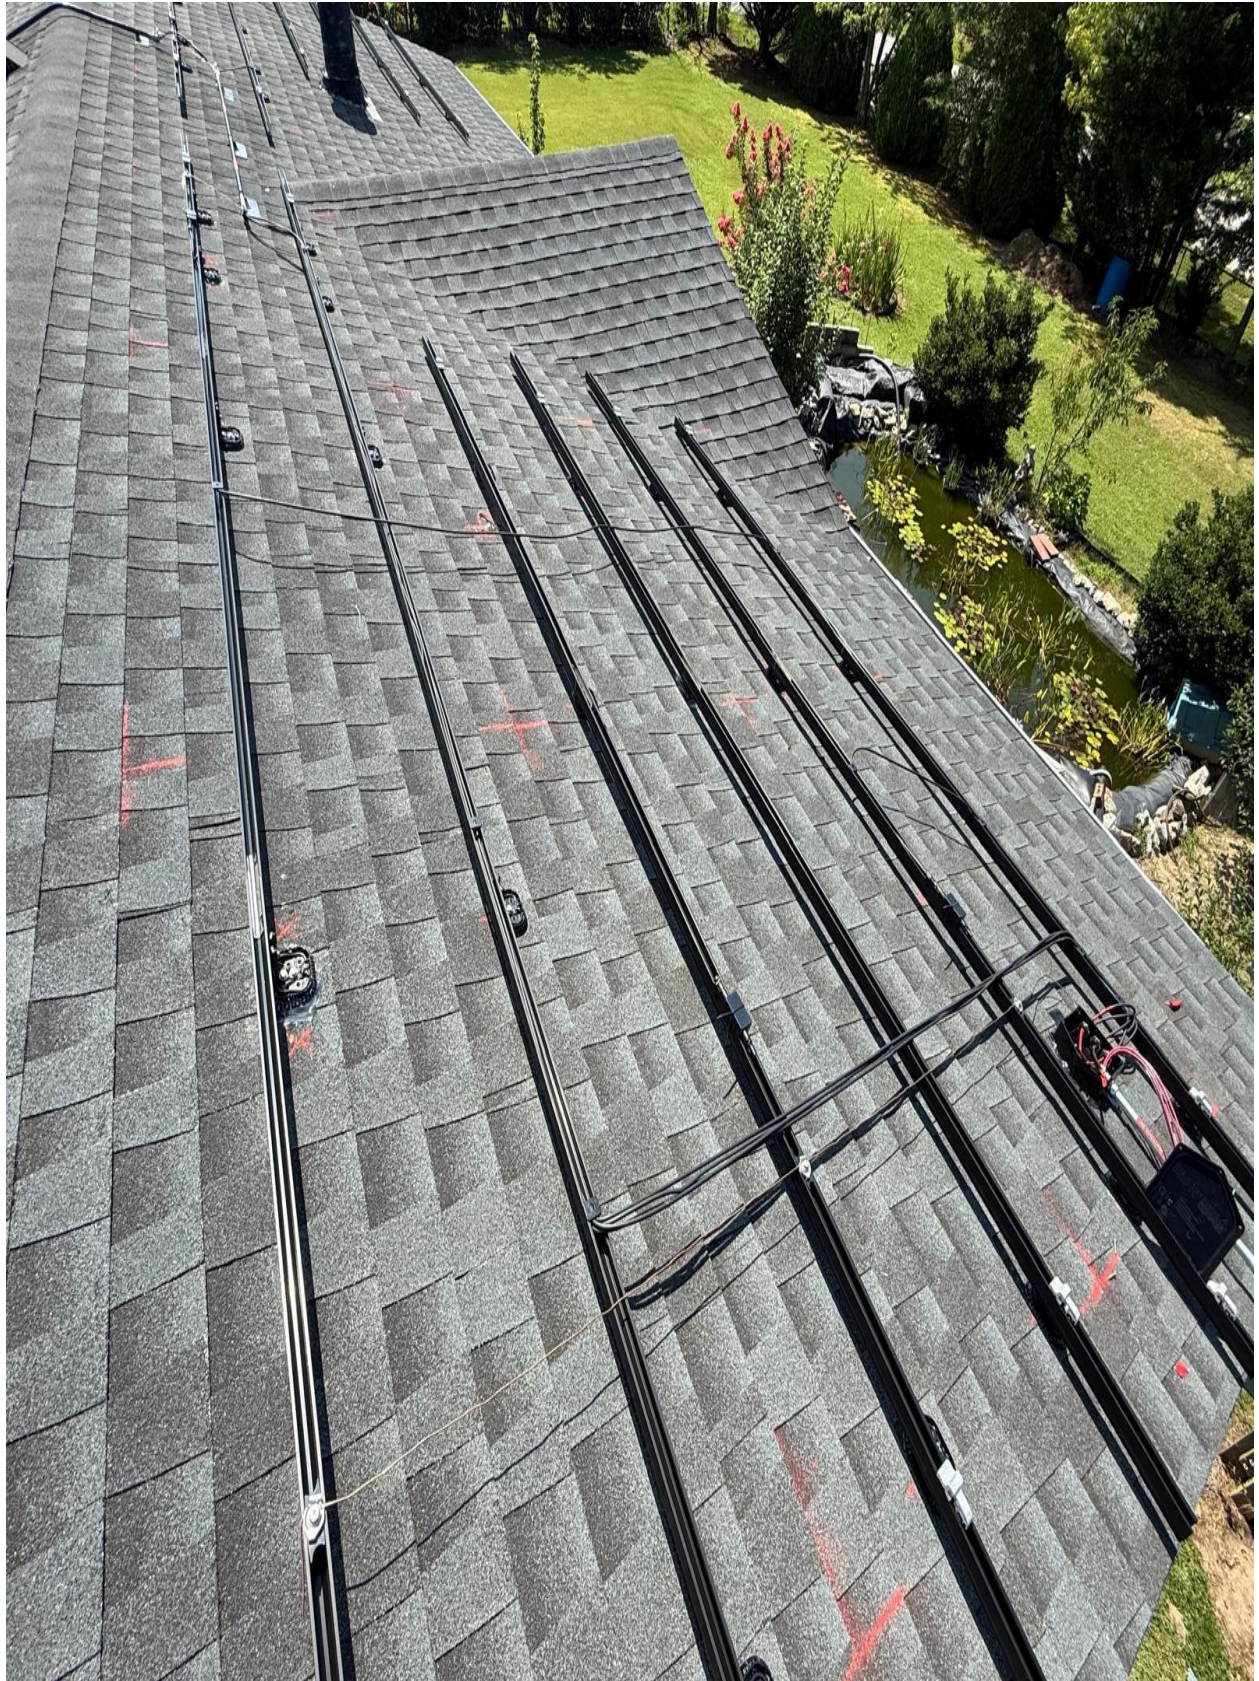























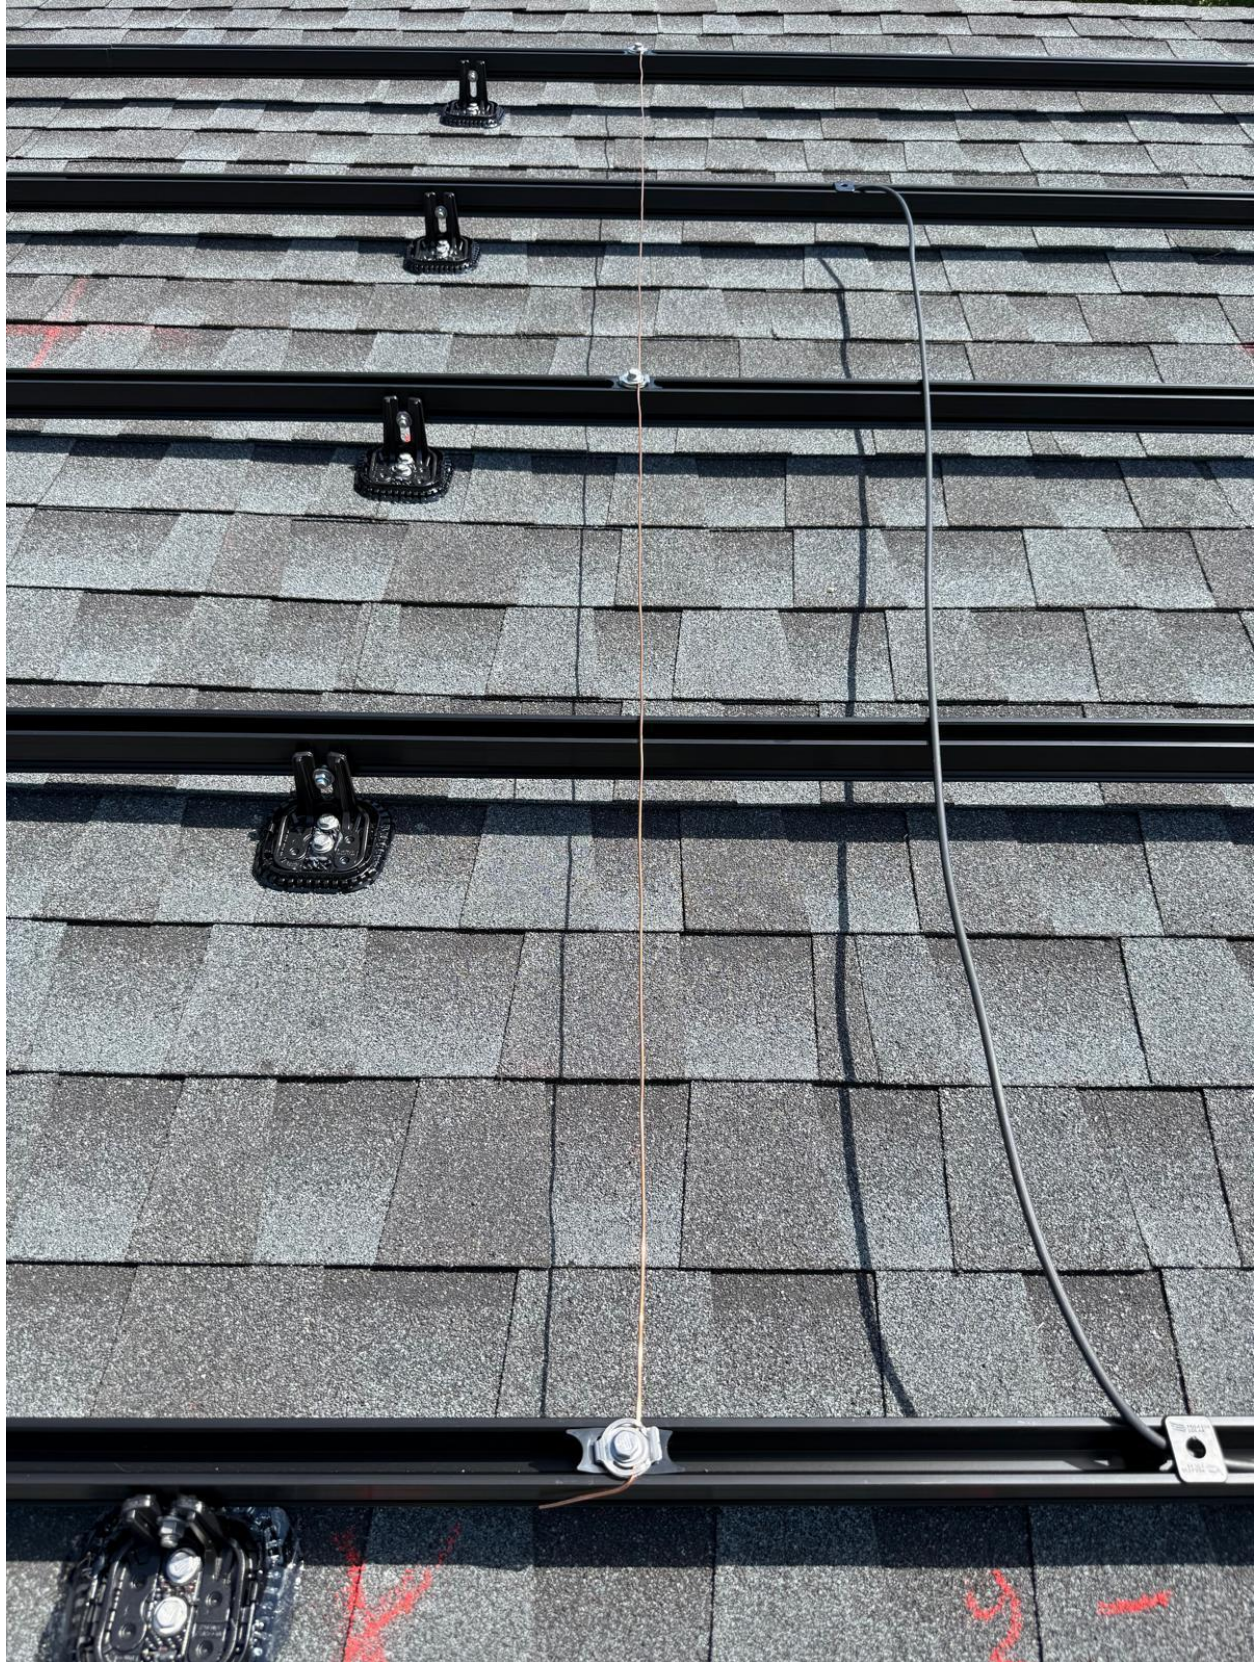

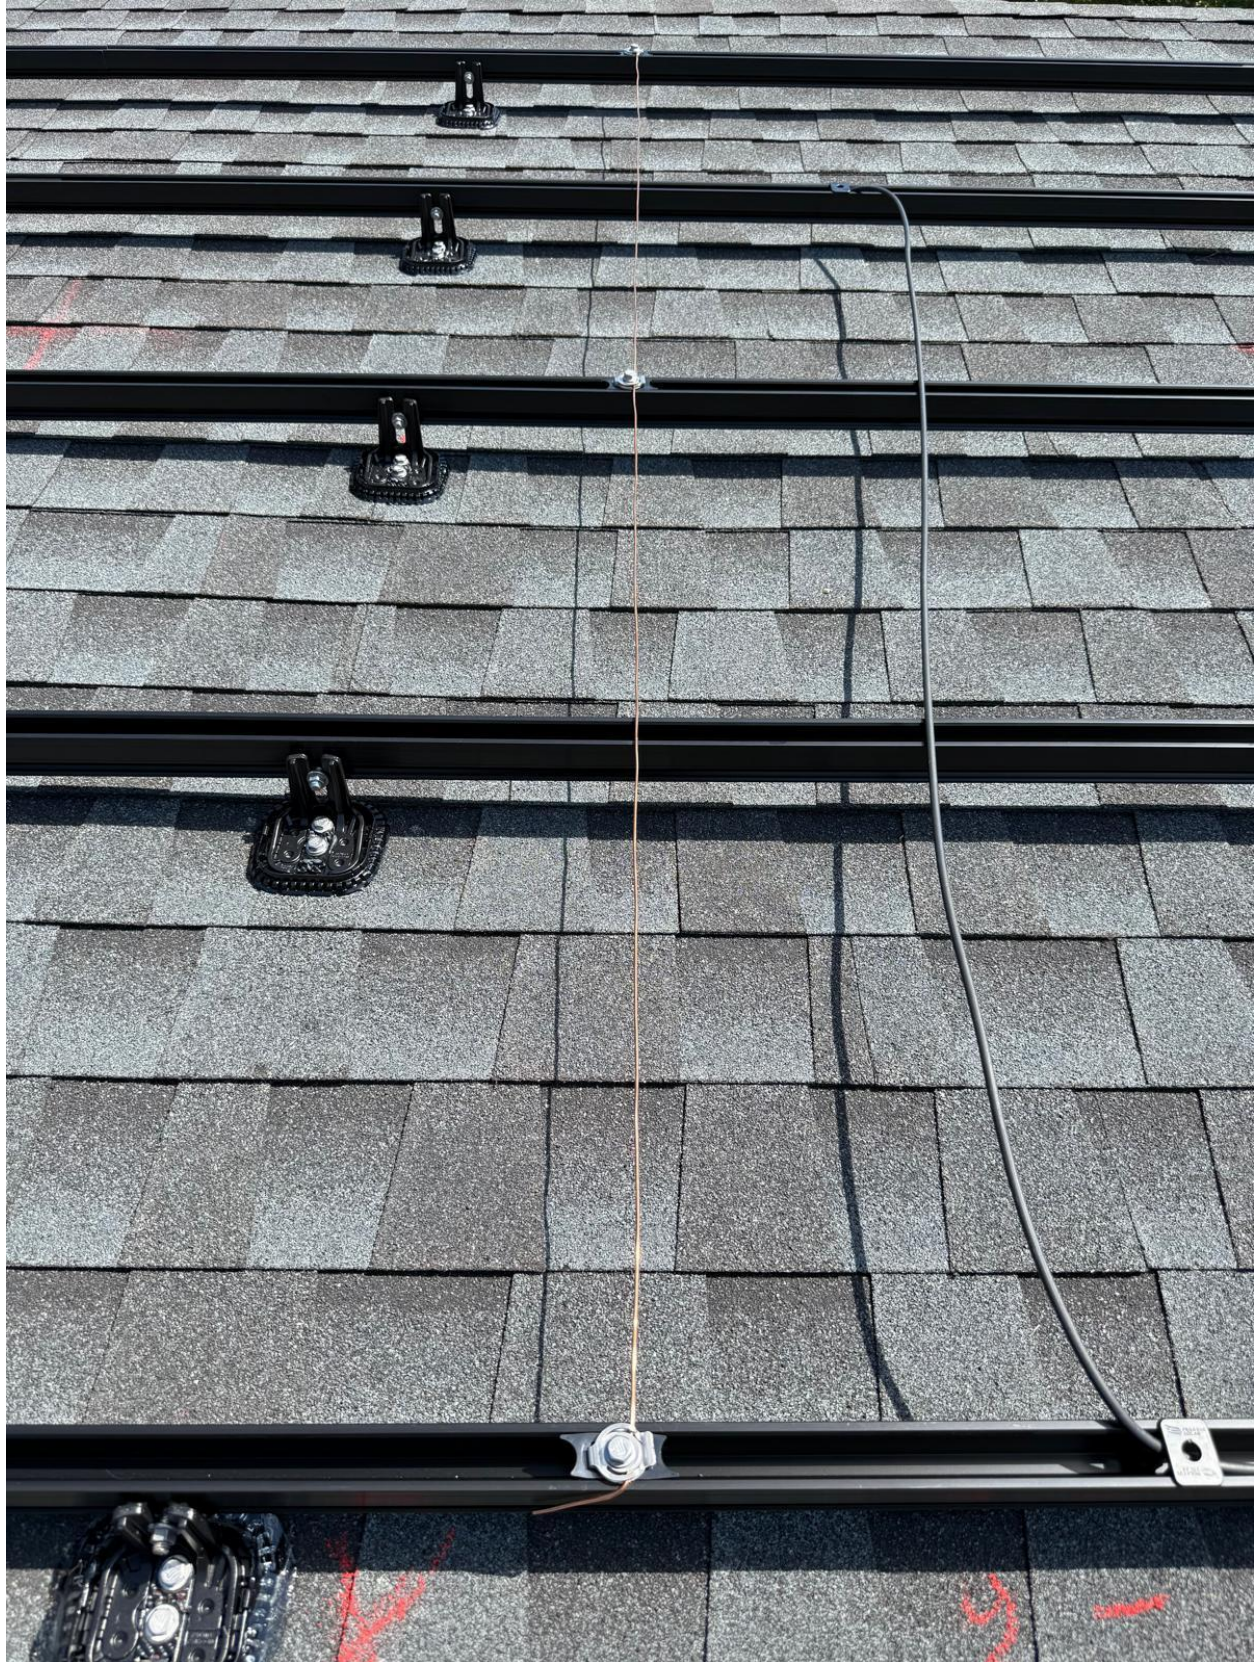


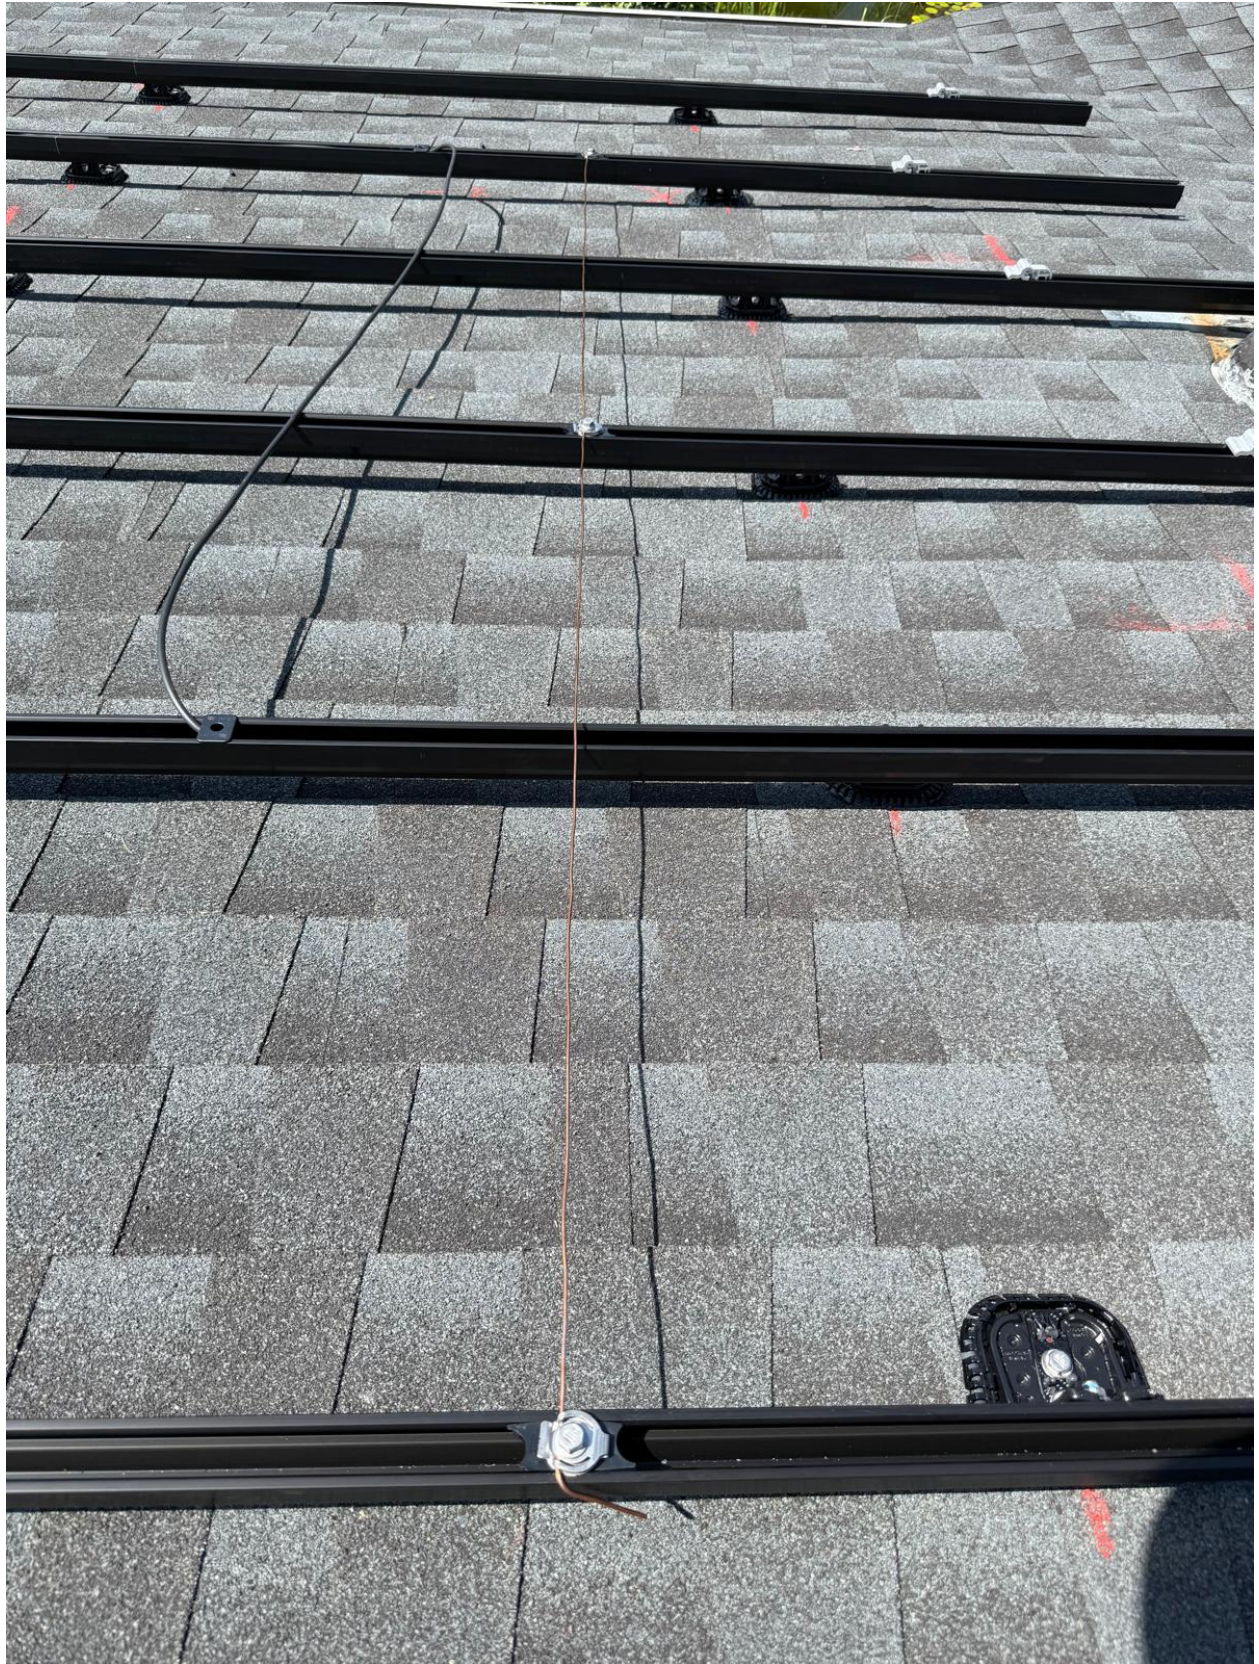

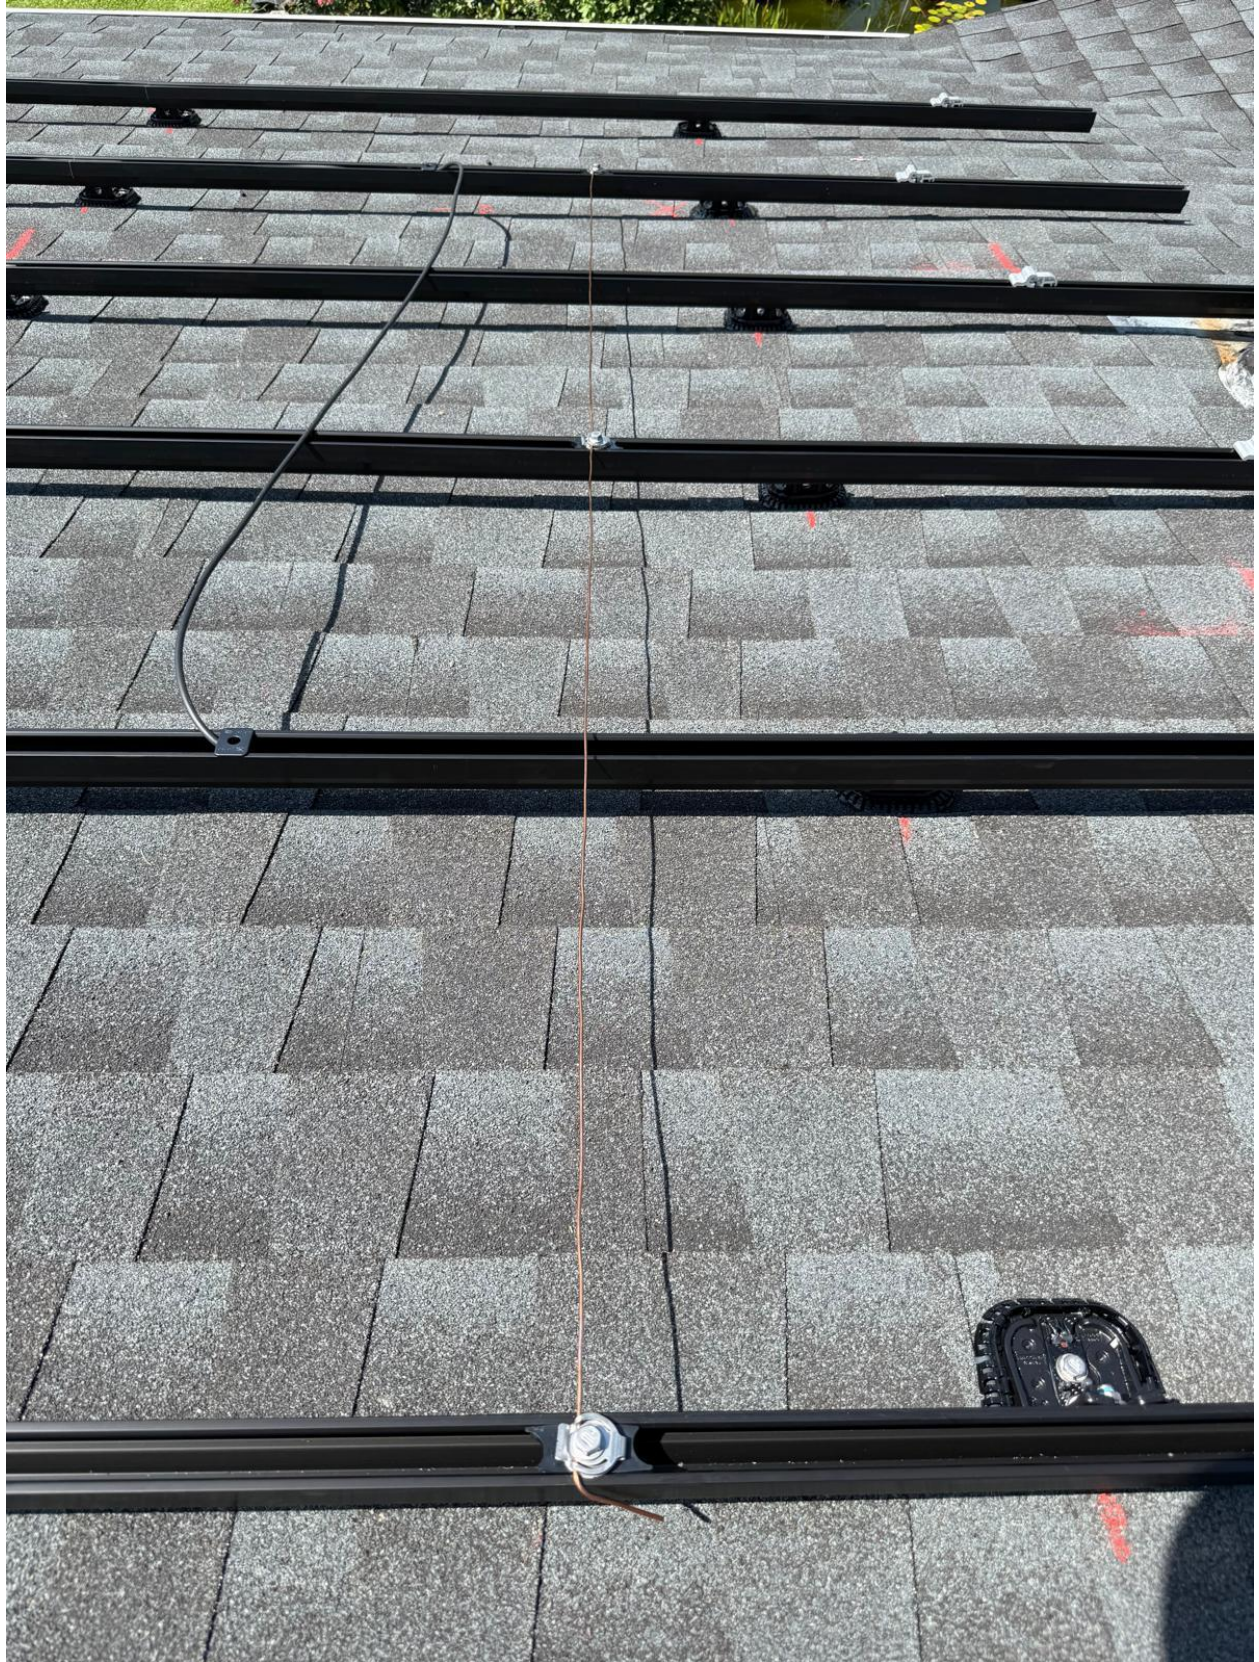





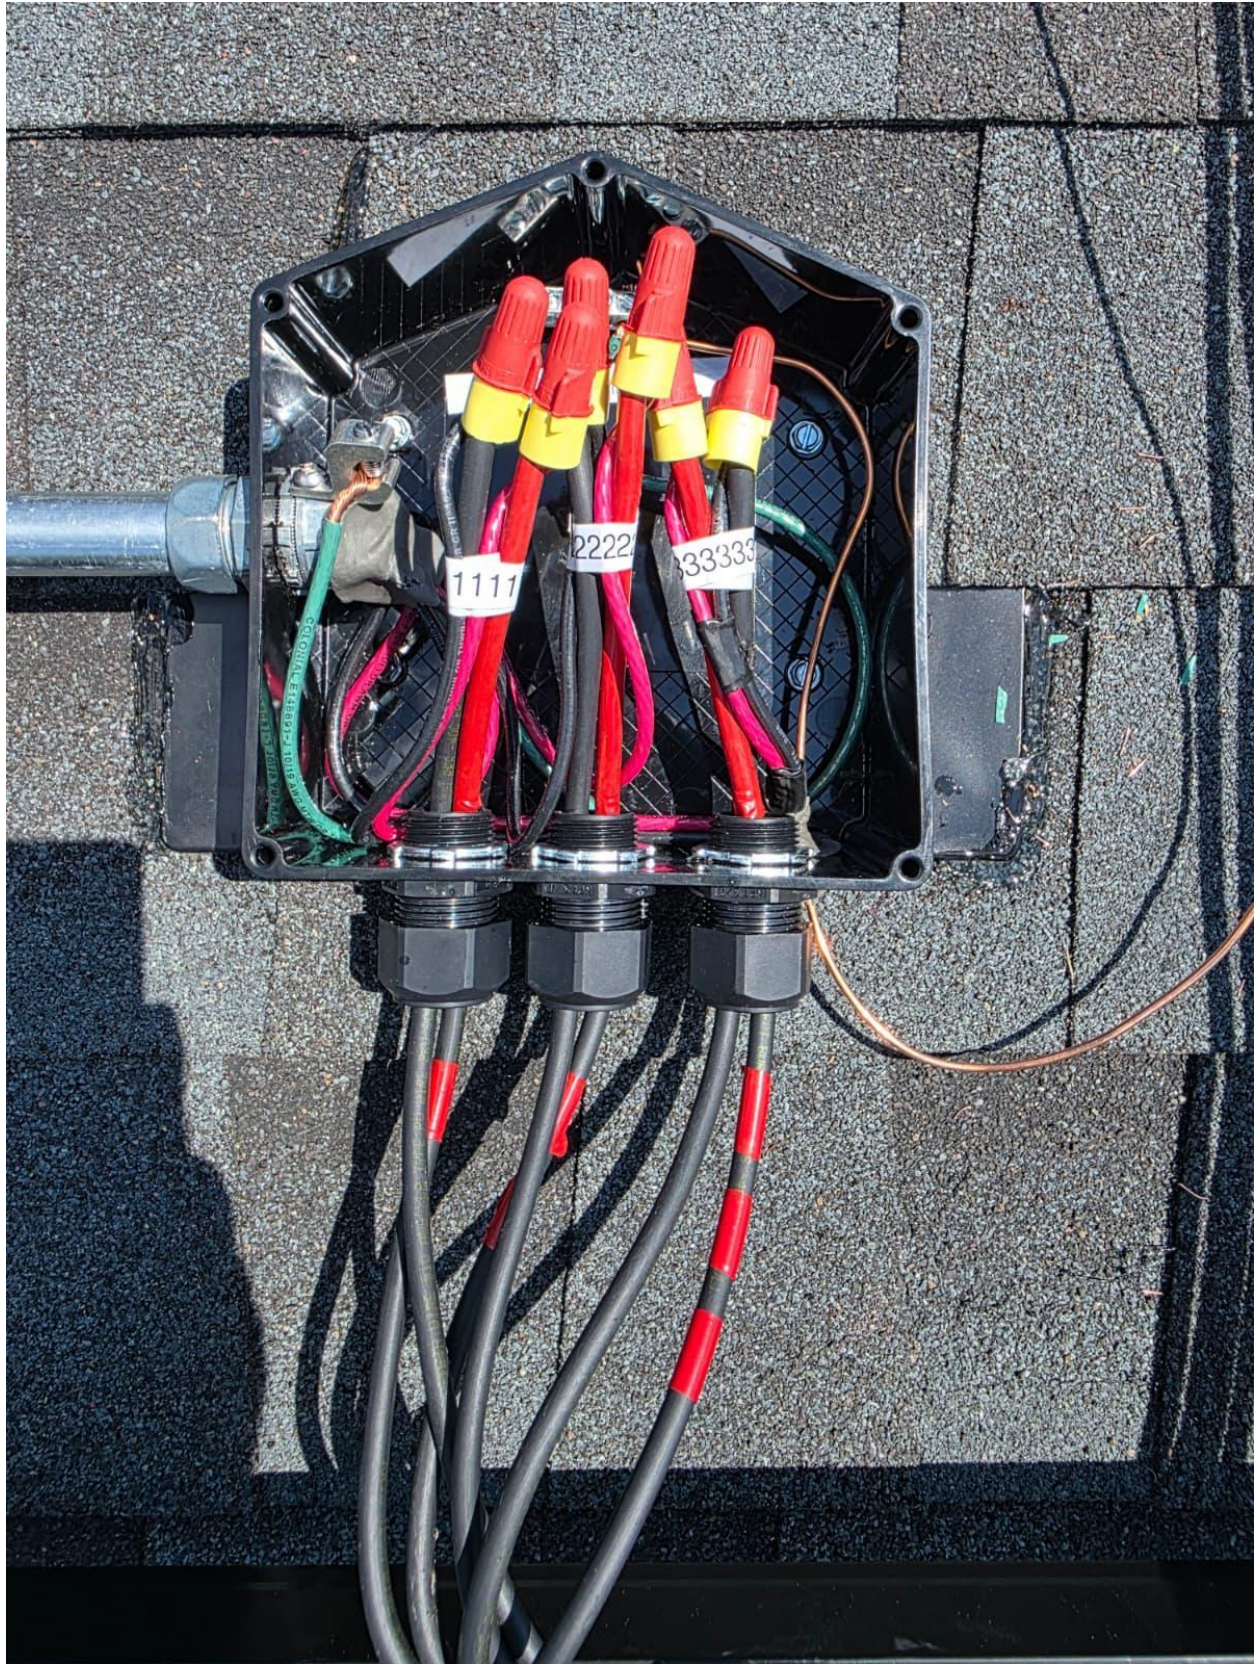



EZ

WARNING: PHOTOVOLTAIC
POWER SOURCE

pvlabels.com

02-314

JB-1.2

17 LAKEVIEW DR
FUQUAY-VARINA, NC27526

MADE IN
USA







