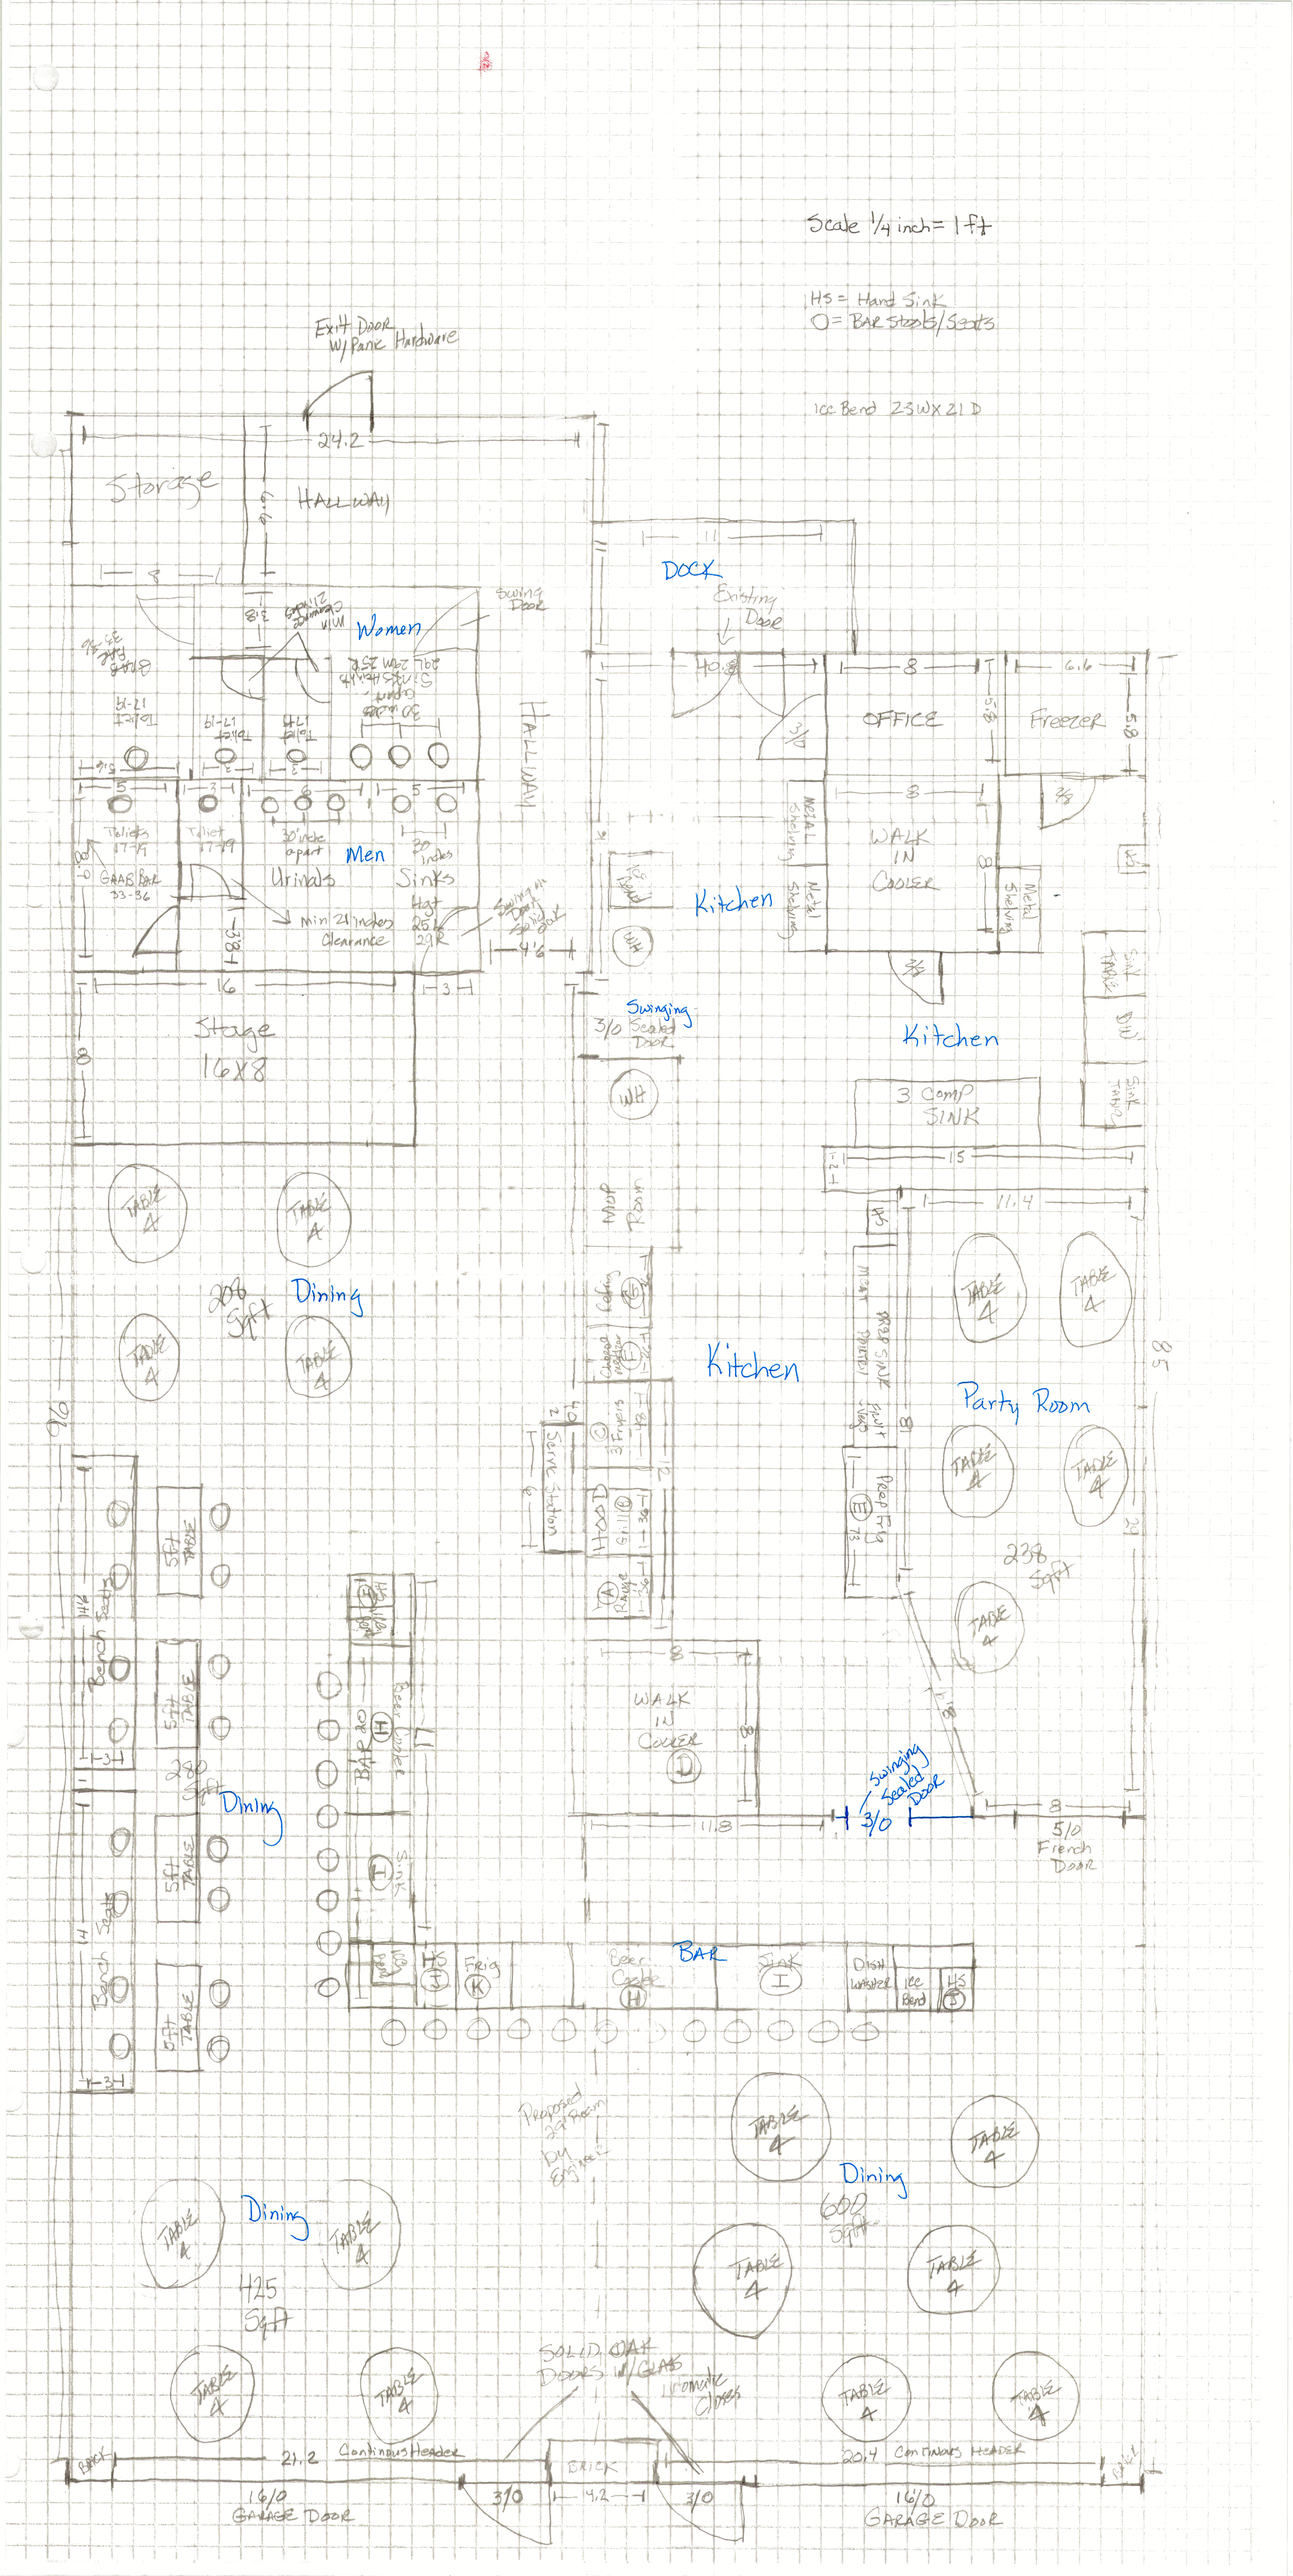

Scale 1/4 inch = 1 ft
HS = Hand Sink
O = Bar Stools/Seats
Ice Bend 23W x 21D
Exit Door w/ Panic Hardware
Storage
HALLWAY
Women
Swing Door
Men
Urinals
Sinks
Toilets 17-19
Toilet 17-19
Grab Bar 33-36
Min 21 inches Clearance
Stage 16X8
DOCK
Existing Door
OFFICE
Freezer
WALK IN COOLER
Metal Shelving
Kitchen
Swinging Sealed Door
3/0
3 Comp SINK
Mop Room
Dining
208 Sqft
Party Room
238 Sqft
Serve Station
Hood
Range
Prep Fry
Bench Seats
5ft TABLE
280 Sqft
BAR
Beer Cooler
Sink
Frig
Dish Washer
Ice Bend
5/0 French Door
Proposed 29 Room by Engineer
600 Sqft
425 Sqft
SOLID OAK DOORS W/ GLASS
Ironmate Closes
21.2 Continous Header
20.4 Continous Header
BRICK
16/0 GARAGE DOOR