42.

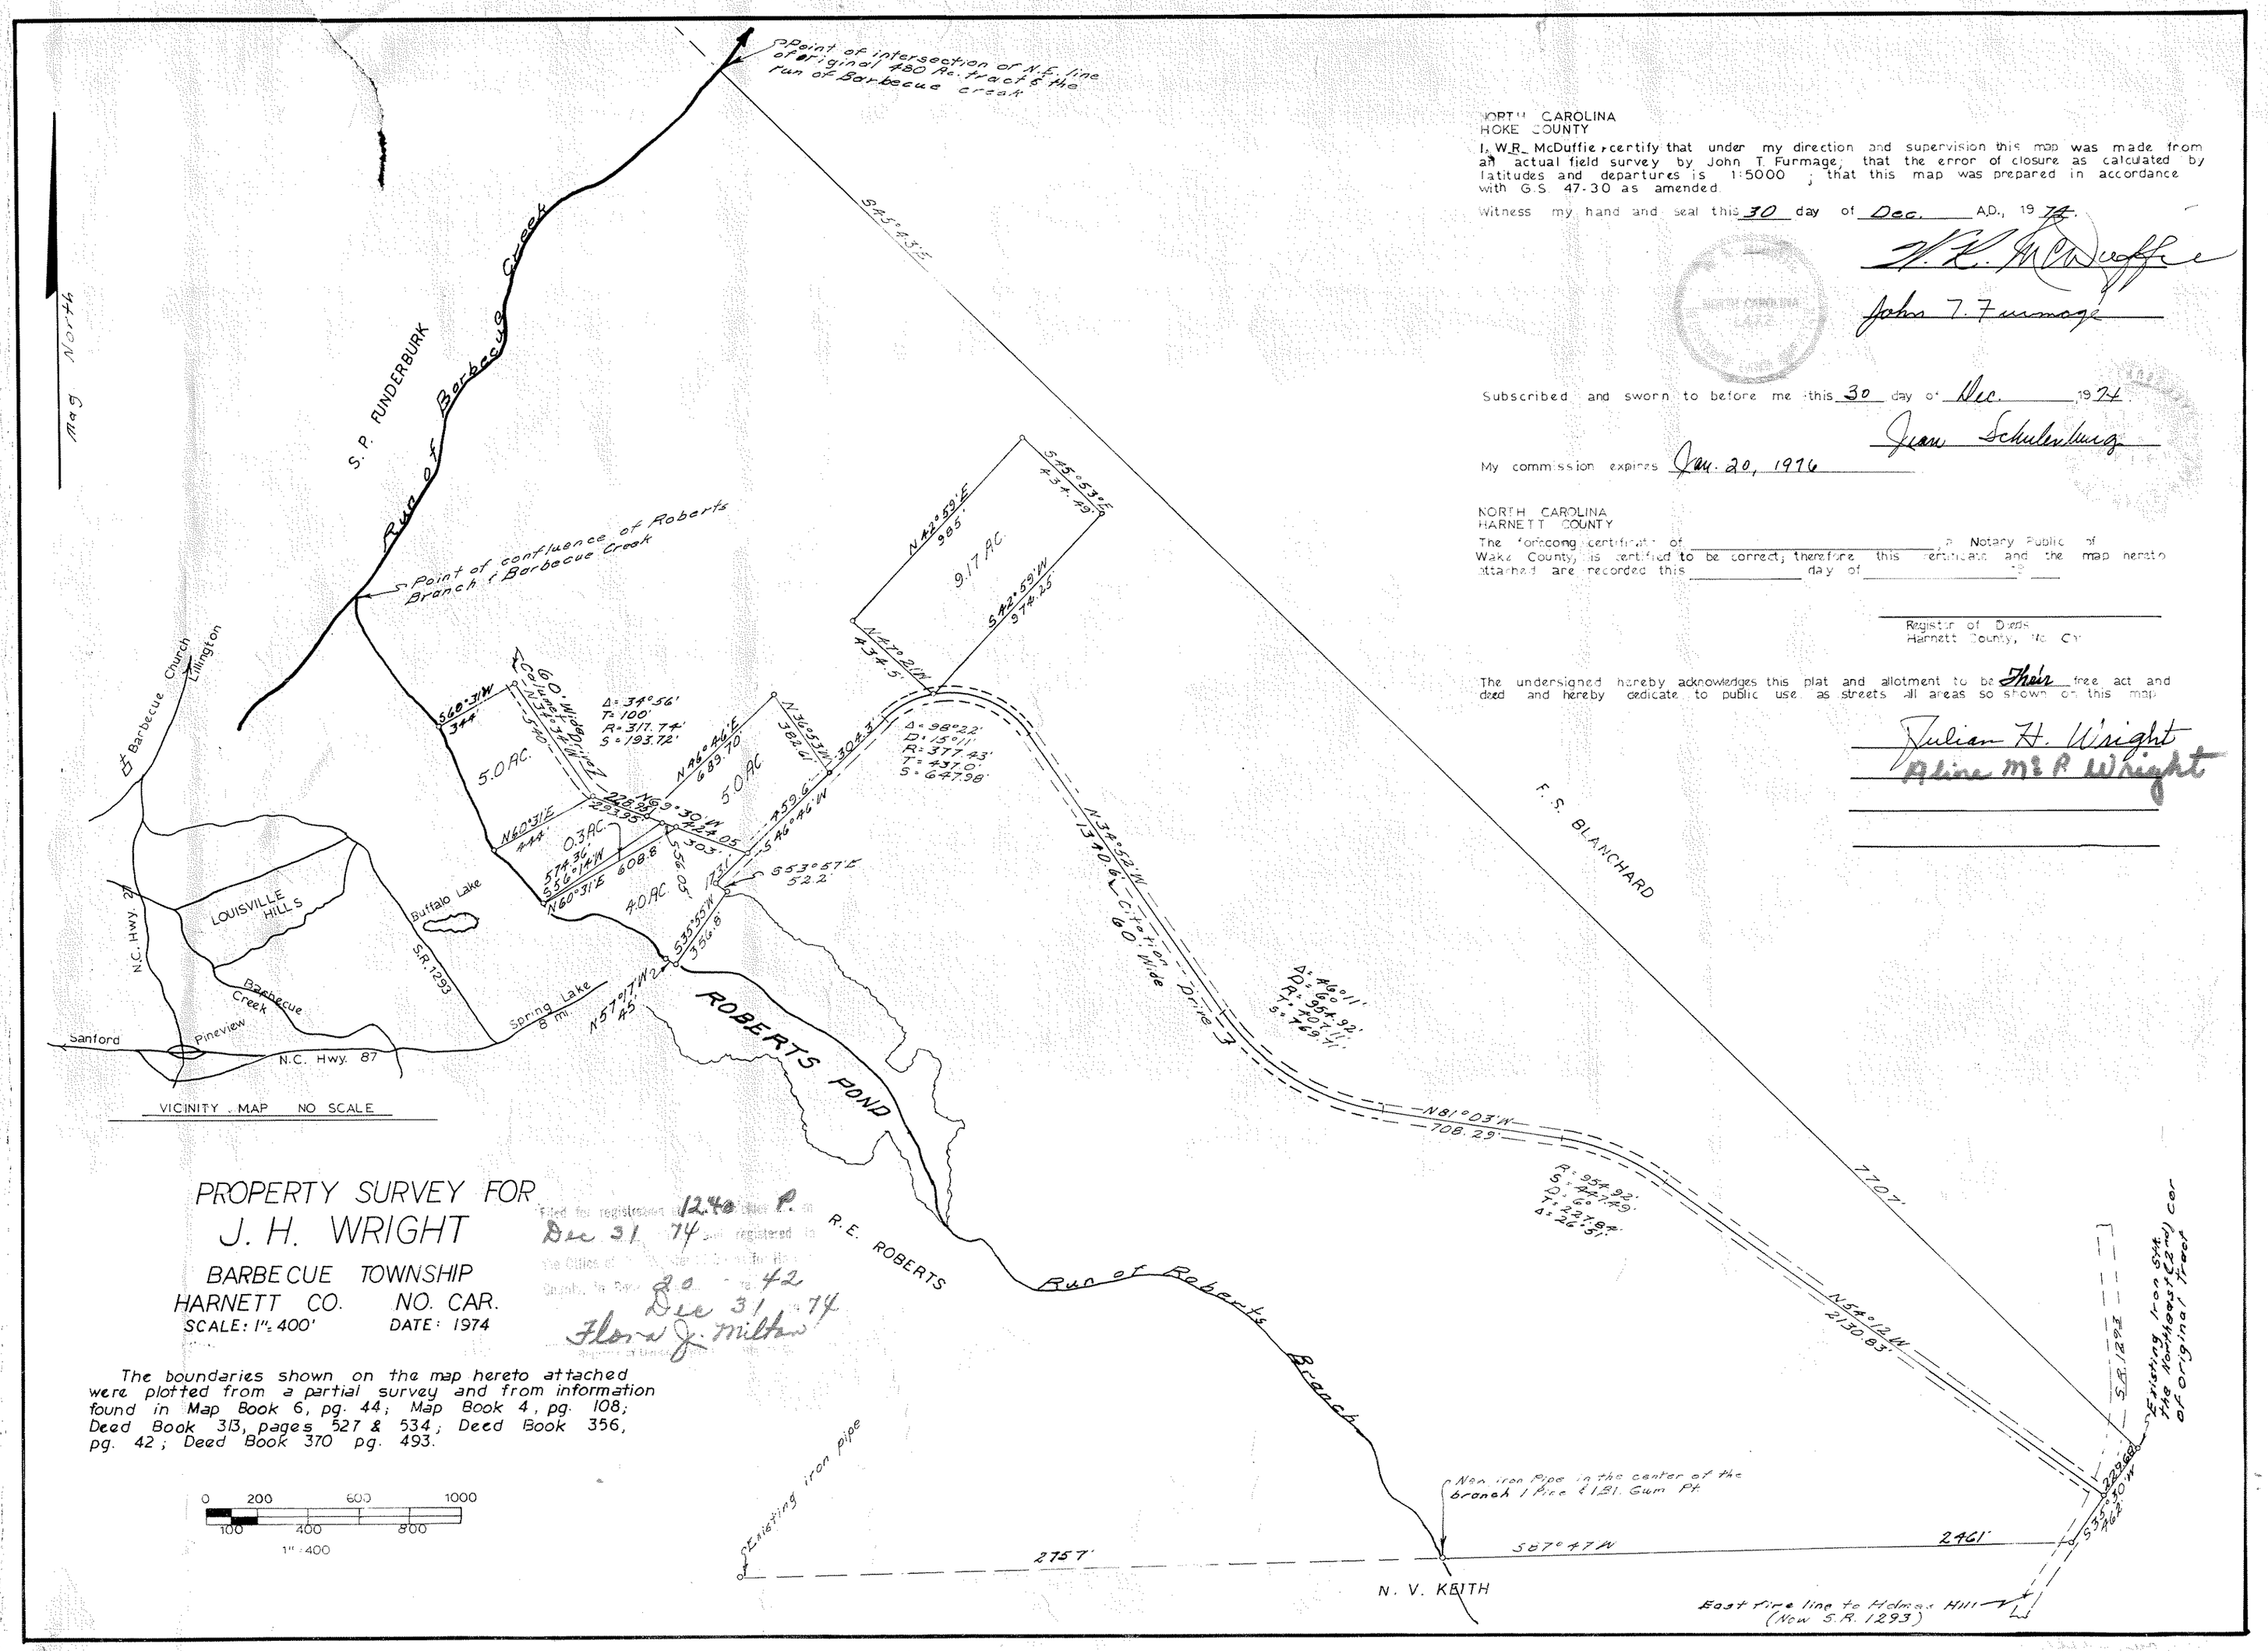

NORTH CAROLINA
WAKE COUNTY

I, W.R. McDuffie, certify that under my direction and supervision this map was made from an actual field survey by John T. Furmage, that the error of closure as calculated by latitudes and departures is 1:5000; that this map was prepared in accordance with G.S. 47-30 as amended.

Witness my hand and seal this 30 day of Dec. A.D., 19 74.

W. R. McDuffie

John T. Furmage

Subscribed and sworn to before me this 30 day of Dec. 19 74.

Jean Schulenburg

My commission expires Jan. 20, 1976

NORTH CAROLINA
HARNETT COUNTY

The foregoing certificate of _____, a Notary Public of Wake County, is certified to be correct; therefore this certificate and the map hereto attached are recorded this _____ day of _____ 19 ___

_____
Register of Deeds
Harnett County, No. Car.

The undersigned hereby acknowledges this plat and allotment to be Their free act and deed and hereby dedicate to public use as streets all areas so shown on this map.

Julian H. Wright

Aline McR Wright

Filed for registration at 12:40 P.M. Dec 31 74 and registered in the Office of the Register of Deeds for Harnett County, N.C. in Book 20 Page 42 Dec 31 74

Flora J. Milton