NOT TO SCALE: 49.29'

SITE PLAN APPROVAL

DISTRICT RA 30 USE DWMH

#BEDROOMS 2

5/23/11

ZONING ADMINISTRATOR

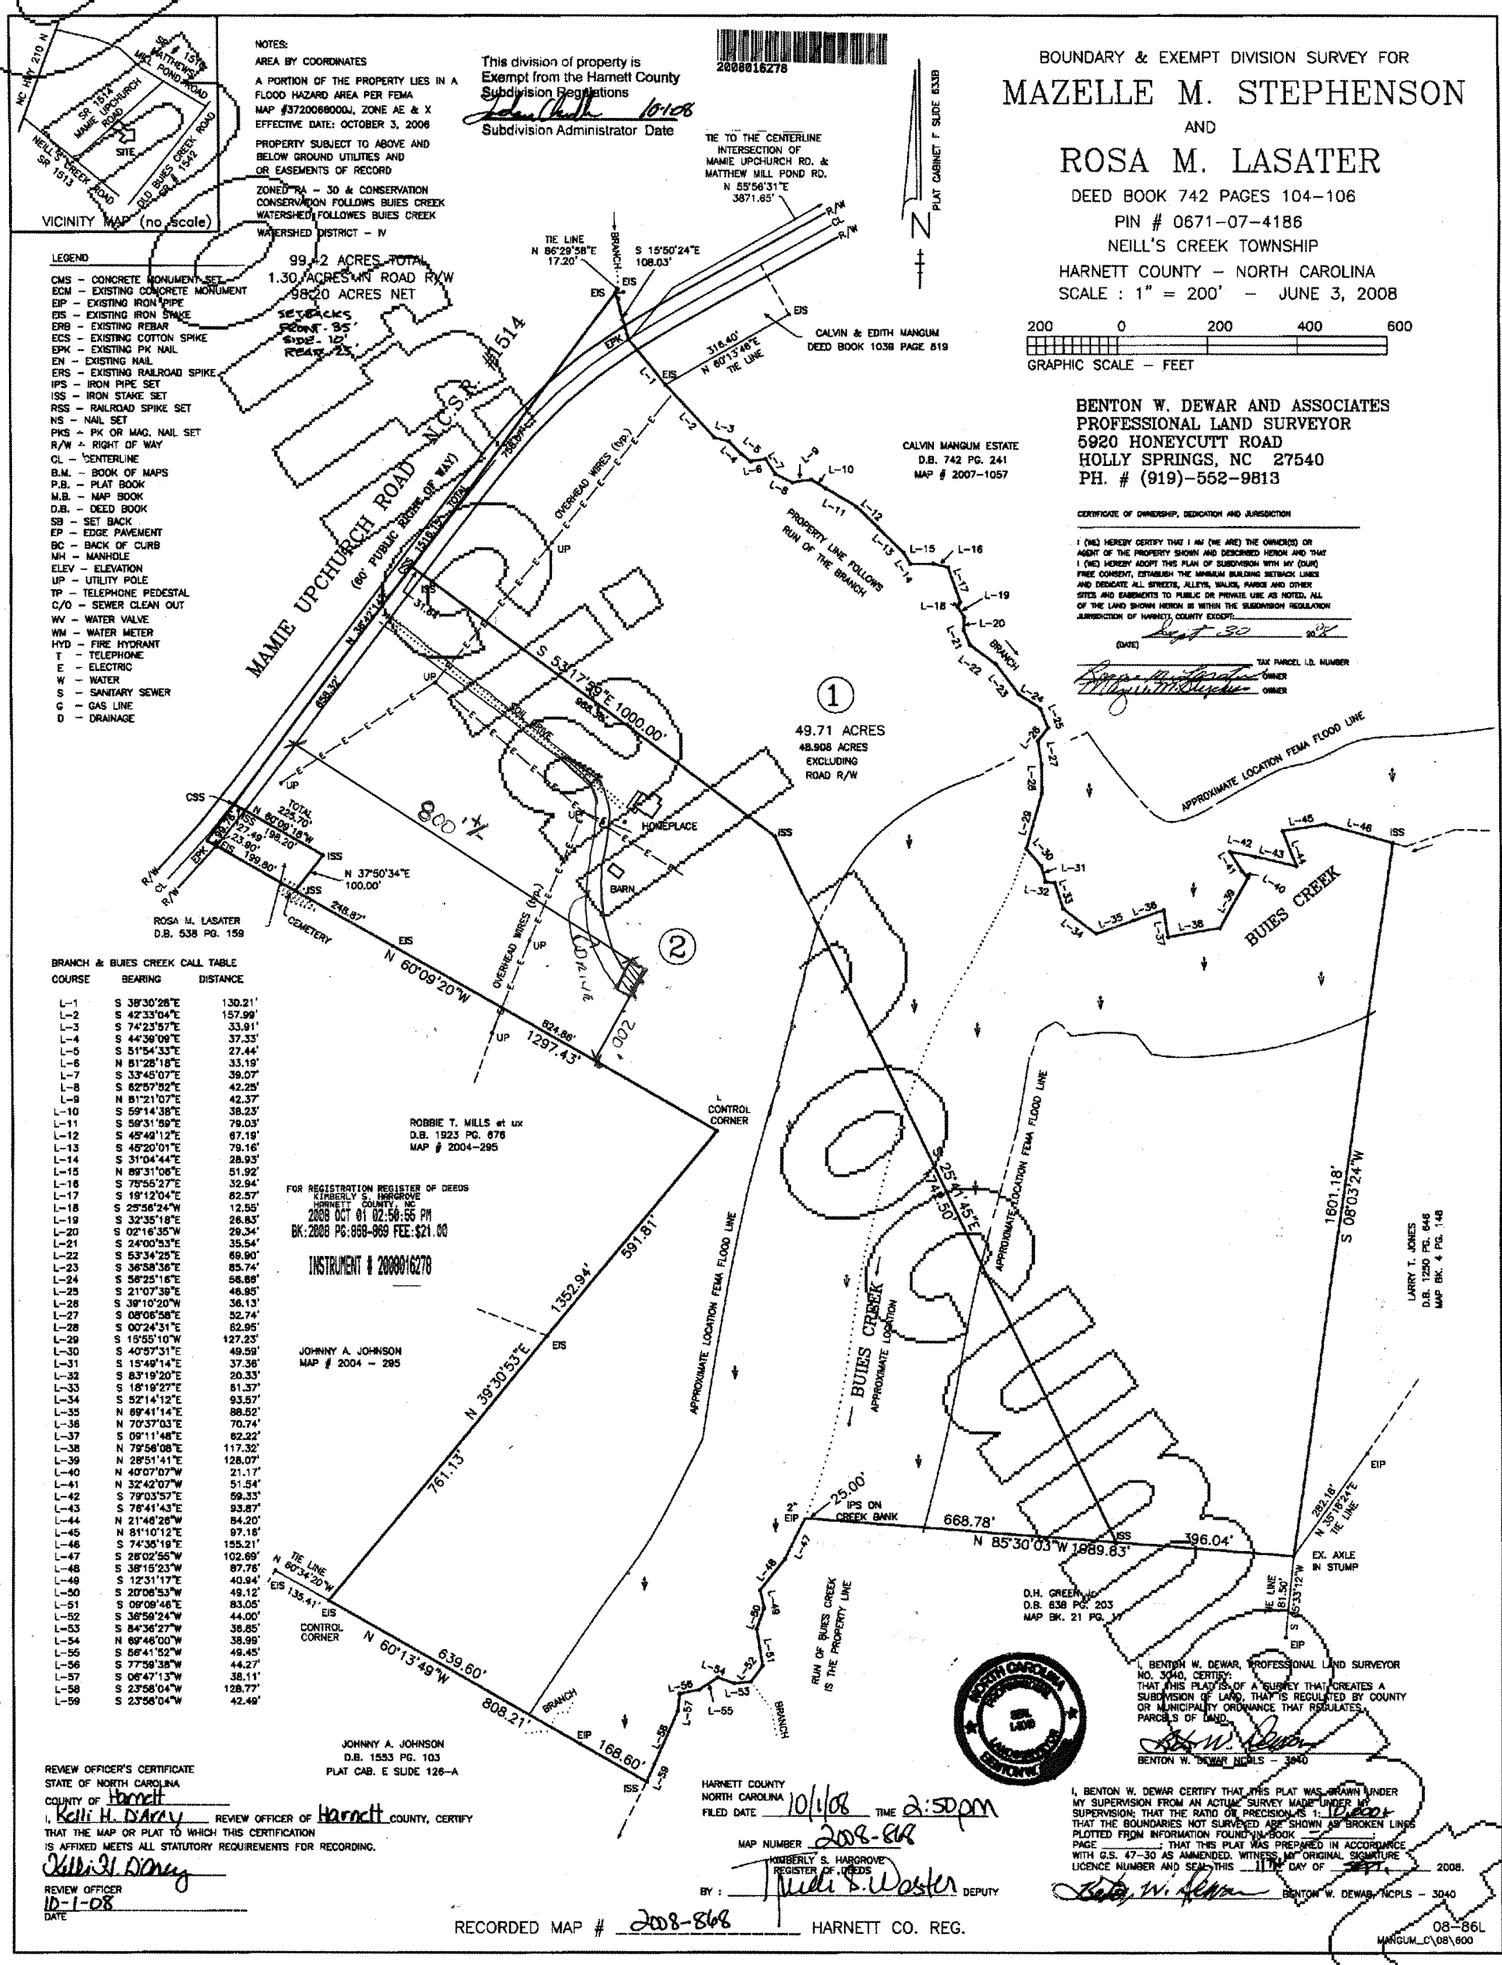

RECORDED MAP # 2008-868 HARNETT CO. REG.

Map # 2008-868