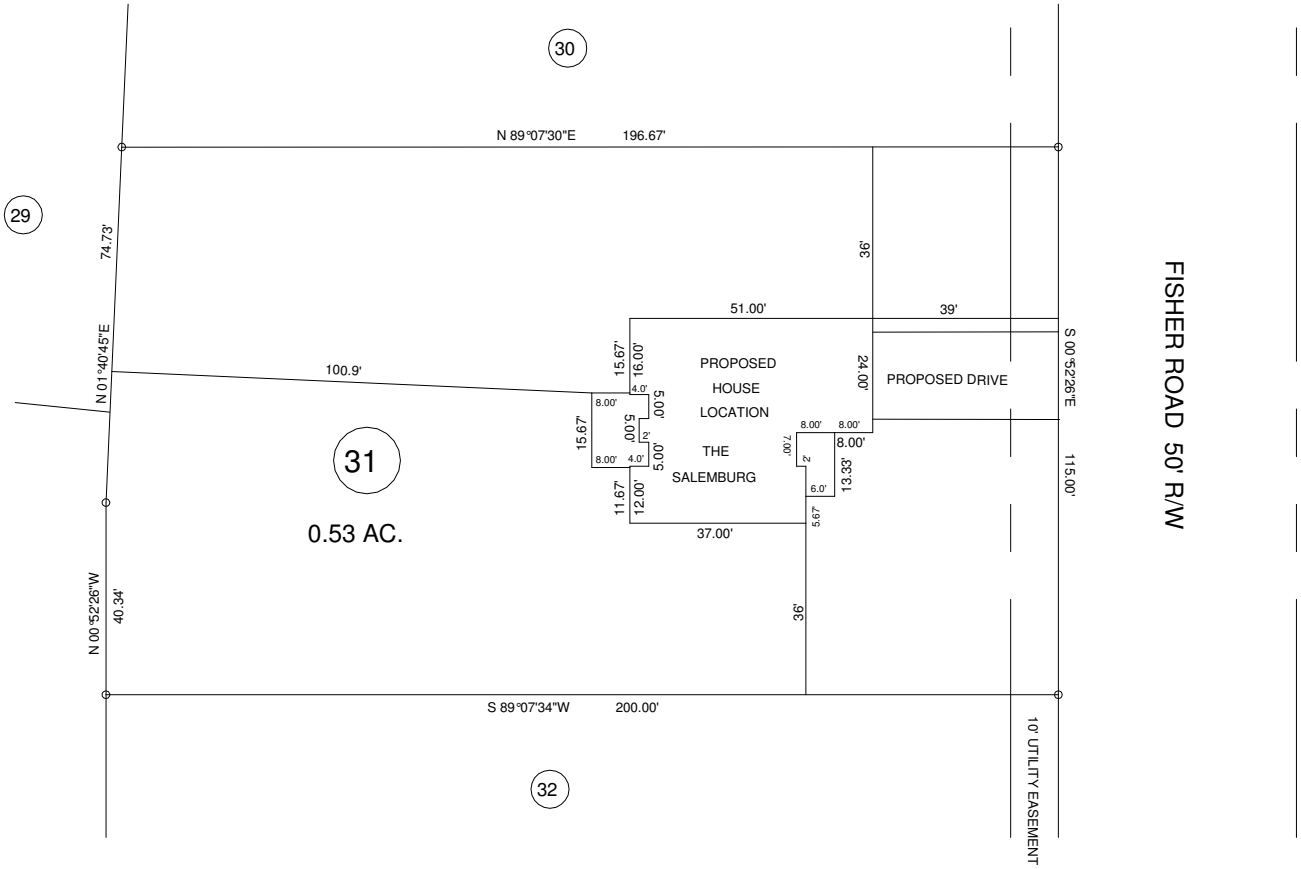

DEED REFERENCE: DEED BK 3645,PAGE 29

MAP REFERENCE: MAP NO. 2018-274-277

OWNER: SOUTHERN TOUCH HOMES,LLC.

MINIMUM BUILDING SETBACKS

FRONT YARD -------- 35'
REAR YARD -------- 20'
SIDE YARD -------- 10'
CORNER LOT SIDE YARD -- 20'
MAXIMUM HEIGHT ------- 35'

145 FISHER RD. LILLINGTON,NC 27546

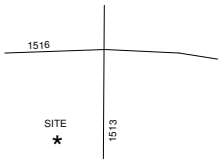

~~SURVEY FOR:~~

PROPOSED PLOT PLAN - LOT - 31
SOUTH CREEK S/D

BENNETT SURVEYS F-1304
1662 CLARK RD.,LILLINGTON,N.C. 27546
(910) 893-5252

TOWNSHIP NEILL'S CREEK		COUNTY HARNETT	10' 0 20'	SURVEYED BY:	FIELD BOOK
STATE: NORTH CAROLINA		DATE: NOVEMBER 08,2018	SCALE: 1"= 40'	DRAWN BY: RVB	DRAWING NO.
ZONED RA-30	WATERSHED DISTRICT	TAX PARCEL ID#: PIN # 0661-71-1417.000	CHECKED & CLOSURE BY:		18379