Revised Site Plan

SITE PLAN APPROVAL

DISTRICT RA-30 USE SFD

BEDROOMS 5 beds / 2.5 baths

Chas Zuse 01/09/19

ZONING ADMINISTRATOR

Vicinity Map
(Not to Scale)

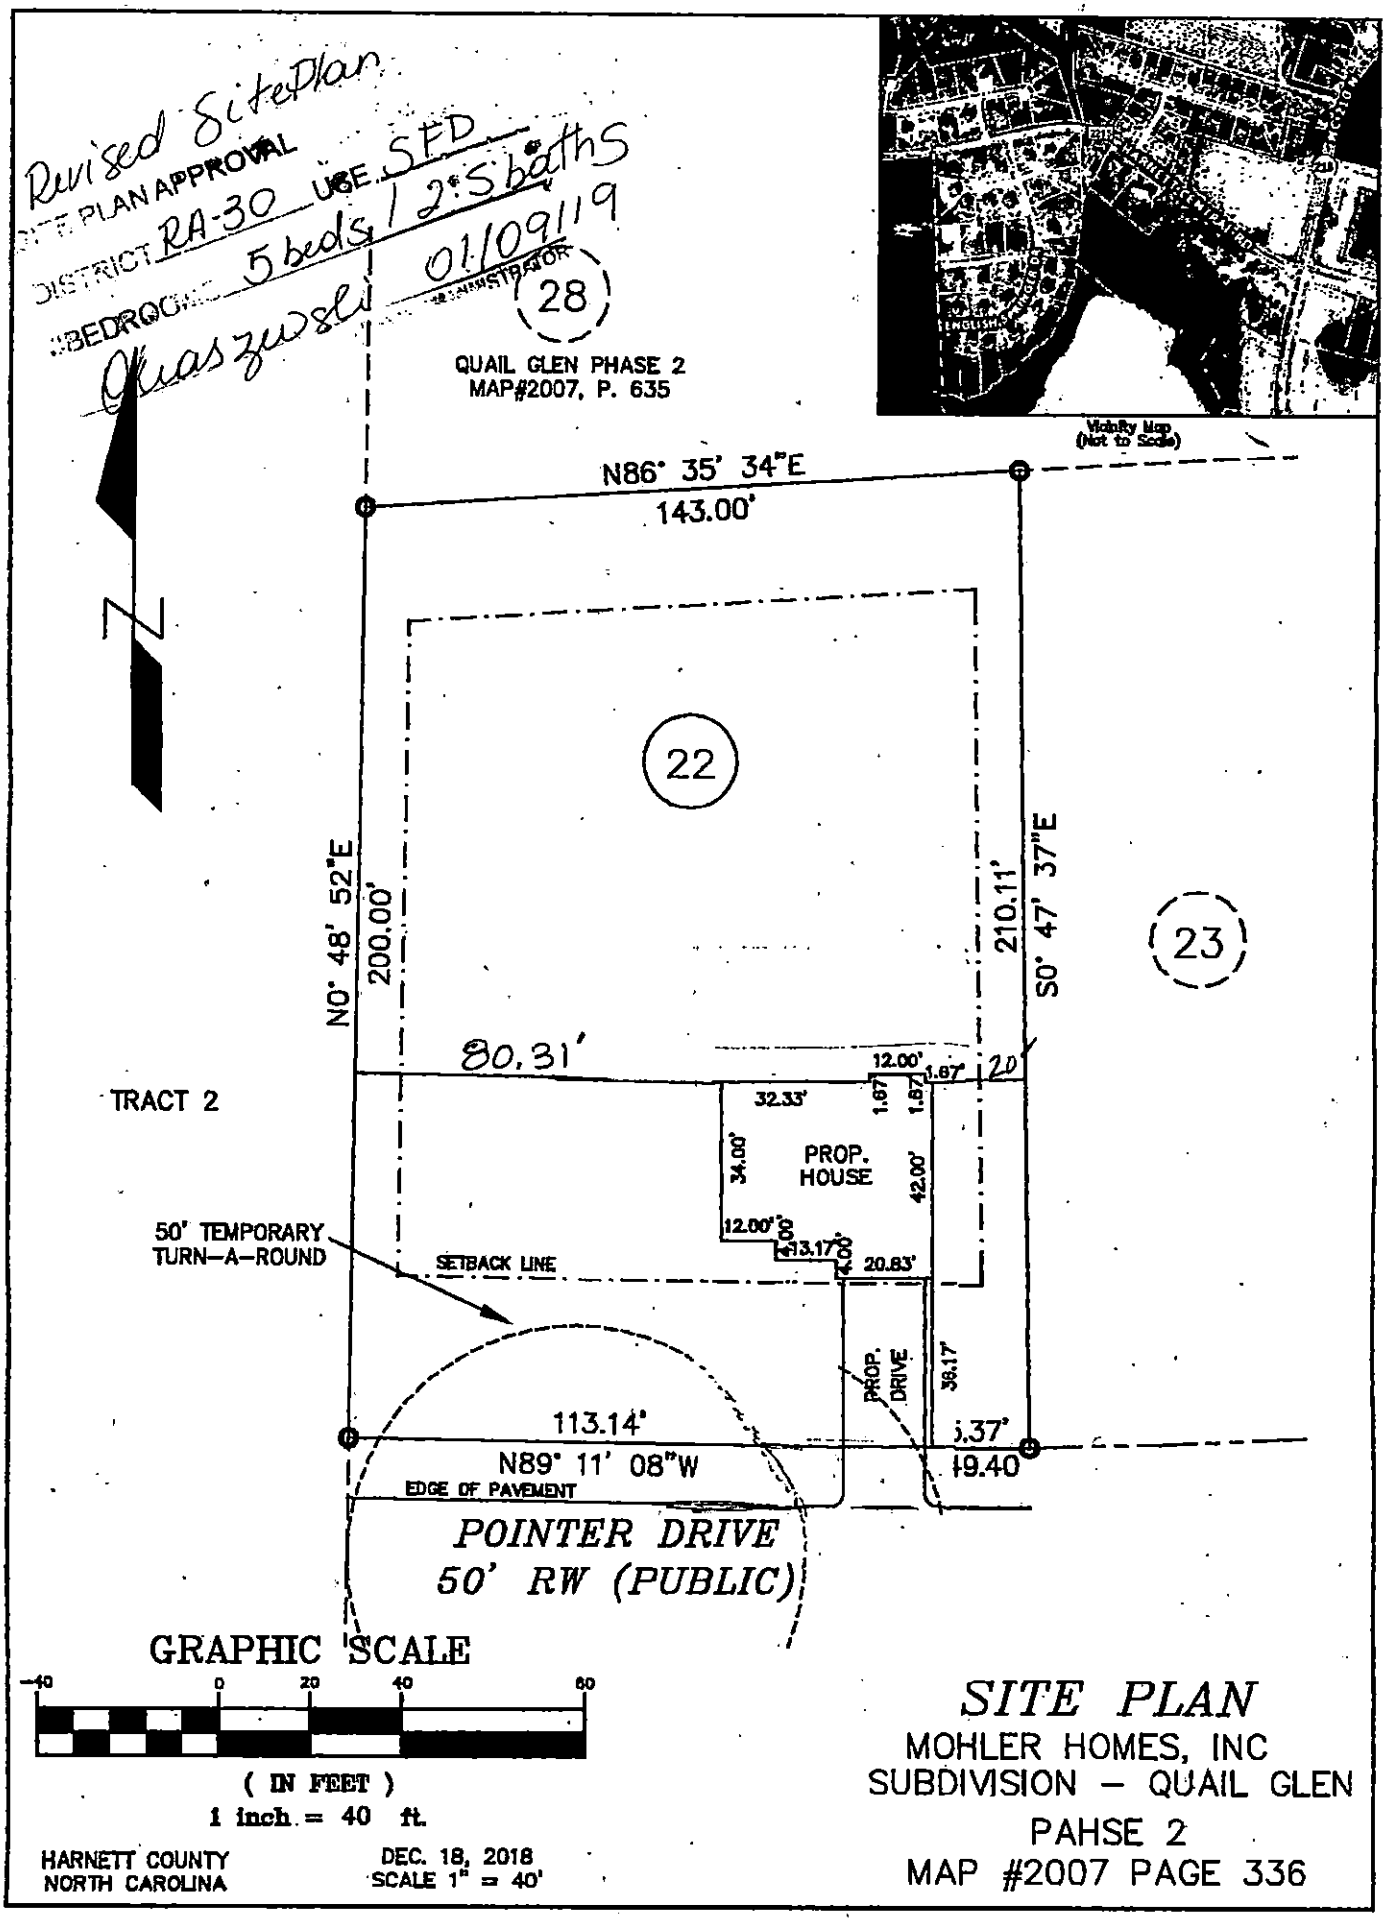

HARNETT COUNTY
NORTH CAROLINA

DEC. 18, 2018
SCALE 1" = 40'

SITE PLAN

MOHLER HOMES, INC
SUBDIVISION – QUAIL GLEN
PAHSE 2
MAP #2007 PAGE 336

Print to PDF without this message by purchasing novaPDF (http://www.novapdf.com/)