I, MICHAEL P. GRIFFIN , certify that under my direction and supervision this map was drawn from an actual field survey, that the error of closure of the survey as calculated by coordinates is 1: 10,000+ ; that the area shown hereon was calculated by coordinates.

Witness my hand and seal this day of MONTH 2008.

N

MAP 2012 PGS 379-380
HARNETT CO. REGISTRY

OPEN SPACE

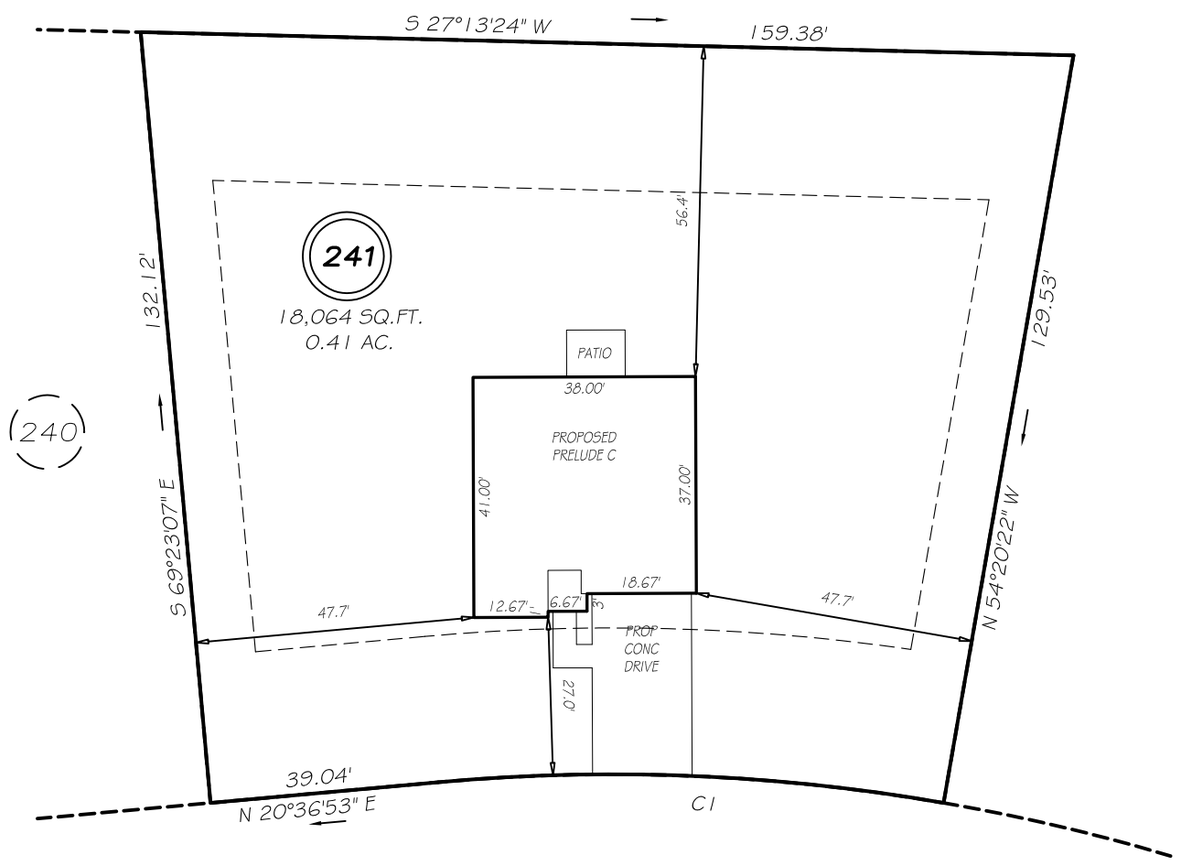

NEW CASTLE LANE

60' R/W

SETBACKS

FRONT	20'
REAR	25'
SIDE	10'
CORNER SIDE	20'

C1 R=330.00' L=86.66' N28°08'15"E 86.41'

PRELIMINARY

NOT FOR RECORDATION, SALES OR CONVEYANCE

LEGEND

EIP	EXISTING IRON PIPE	FES	FLARED END SECTION
IPS	IRON PIPE SET	WM	WATER METER
R/W	RIGHT OF WAY	CO	CLEAN OUT
N/F	NOW OR FORMERLY	FH	FIRE HYDRANT
EIS	EXISTING IRON STAKE	CB	CATCH BASIN

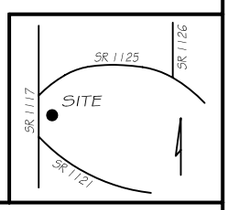

GRIFFIN LAND SURVEYING, INC.

P. O. BOX 148
FUQUAY-VARINA, NC 27526
(919) - 567 - 1963

DRAWN BY NMF | DATE 1/29/19

CHECKED BY MPG | SCALE 1" = 30'

PLOT PLAN

FOR

H & H HOMES

HIGHGROVE AT
ANDERSON CREEK

LOT 241

NEW CASTLE LANE

NORTH CAROLINA

HARNETT COUNTY ANDERSON CREEK TOWNSHIP