SURVEYOR'S DISCLAIMER

PLAT NORTH
N
(BM 2019, PG 126)

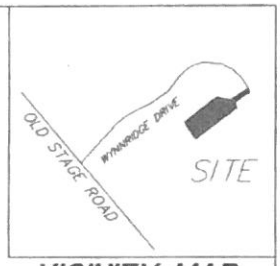

VICINITY MAP
(NOT TO SCALE)

CURVE	RADIUS	ARC LENGTH	CHORD LENGTH	CHORD BEARING
C7	25.00'	29.69'	27.97'	S70°59'53"W
C8	50.00'	80.15'	71.84'	S29°01'30"E

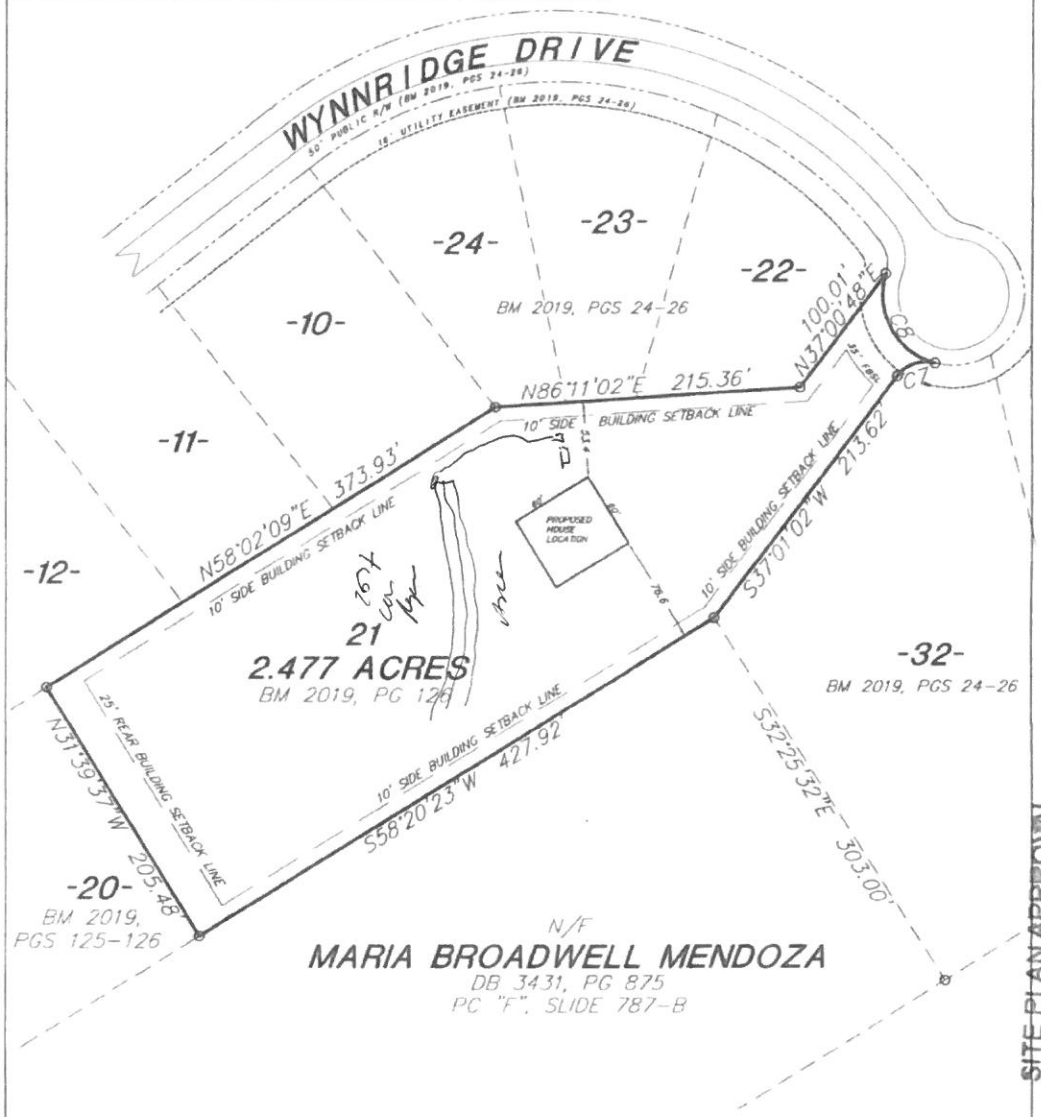

SITE PLAN APPROVAL
DISTRICT RA-30 USE SFD
#BEDROOMS 3
5-7-19
ZONING ADMINISTRATOR

PRELIMINARY SITE PLAN FOR:

ON TOP BUILDING CO.

LOT 21
WYNNRIDGE S/D RECOMBINATION (LOTS 20 & 21)
AS RECORDED IN: Book of Maps 2019, Pages 126

TWP. | COUNTY | NC

STREET ADDRESS:
374 WYNNRIDGE DRIVE
ANGIER, NC 27501

GRAPHIC SCALE
0 50 100 200
AREA BY COORDINATE METHOD

DEED REFERENCE	
PARCEL ID NO.	070692 0105 16
SURVEYED BY	NO FIELD SURVEY
FIELD BOOK	
DATE	5-2-2019
DRAWN BY	CSL
SCALE	1"=100'
DWG NO.	19-139-21

JIMMY BARBOUR SURVEYING, PA
JIMMY C. BARBOUR, PLS, GSI
C-3109
313 South Second Street
P. O. BOX 26
SMITHFIELD, N.C. 27577
(919) 989-6642 PHONE (919) 989-6643 FAX

P:\DWGS\2019\19-139.dwg, 5/3/2019 10:51:58 AM