I, MICHAEL P. GRIFFIN , certify that under my direction and supervision this map was drawn from an actual field survey; that the error of closure of the survey as calculated by coordinates is 1: 10,000+ ; that the area shown hereon was calculated by coordinates.

Witness my hand and seal this 30TH day of JANUARY 2020.

NORTH CAROLINA PROFESSIONAL SEAL L-3331 LAND SURVEYOR MICHAEL P. GRIFFIN

BK 2016 PG 47-48 HARNETT CO. REGISTRY

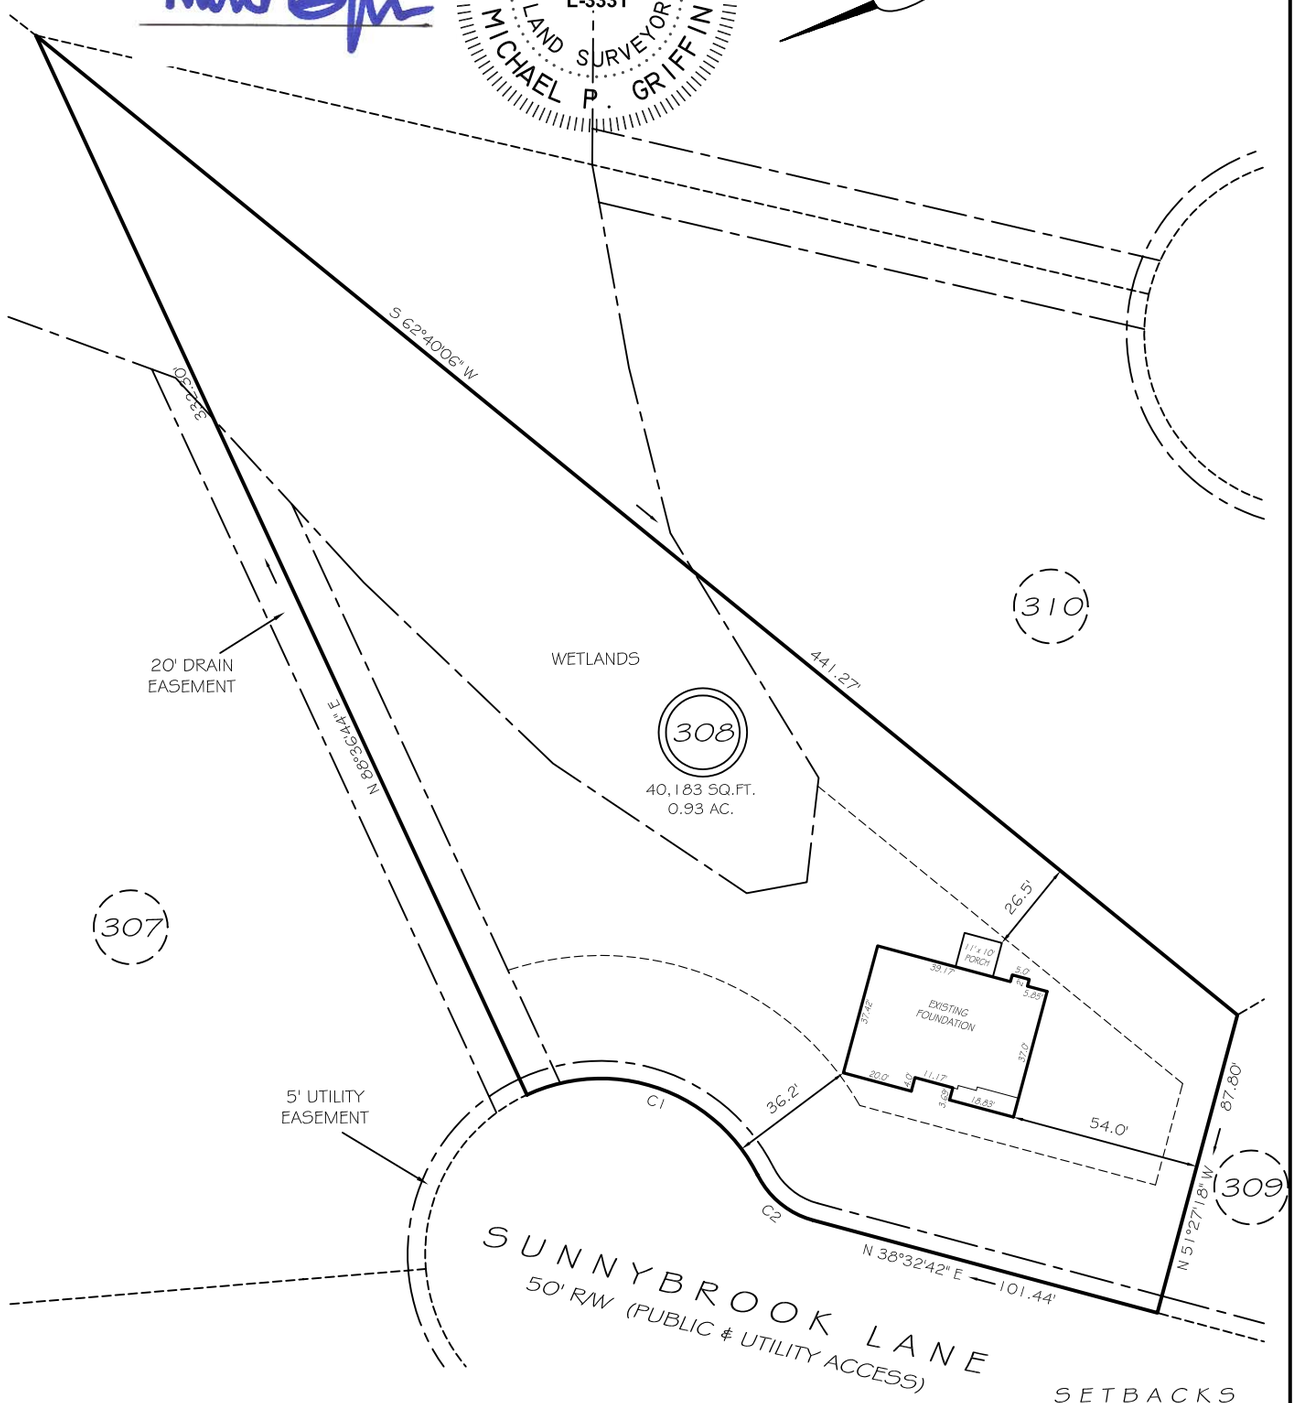

SETBACKS

FRONT	35'
REAR	25'
SIDE	10'

C1 R=50.00' L=76.90' N42°40'24"E 69.54'
C2 R=25.00' L=21.02' S62°38'24"W 20.41'

THIS PROPERTY IS NOT LOCATED IN THE 100 YEAR FLOOD ZONE.

LEGEND

EIP	EXISTING IRON PIPE	FES	FLARED END SECTION
IPS	IRON PIPE SET	WM	WATER METER
R/W	RIGHT OF WAY	CO	CLEAN OUT
N/F	NOW OR FORMERLY	FH	FIRE HYDRANT
EIS	EXISTING IRON STAKE	CB	CATCH BASIN

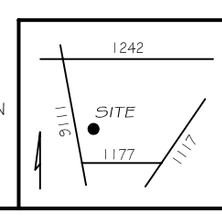

GRIFFIN LAND SURVEYING, INC.
P. O. BOX 148
FUQUAY-VARINA, NC 27526
(919) - 567 - 1963

DRAWN BY KDF | DATE 1/30/20

CHECKED BY MPG | SCALE 1" = 50'

FOUNDATION SURVEY
FOR
H & H HOMES

OAKMONT
LOT 308
SUNNYBROOK LANE
NORTH CAROLINA
HARNETT COUNTY BARBECUE TOWNSHIP