SITE PLAN APPROVAL

DISTRICT RA30 USE SFD

#BEDROOMS 3

3-11-20 K.A.G.
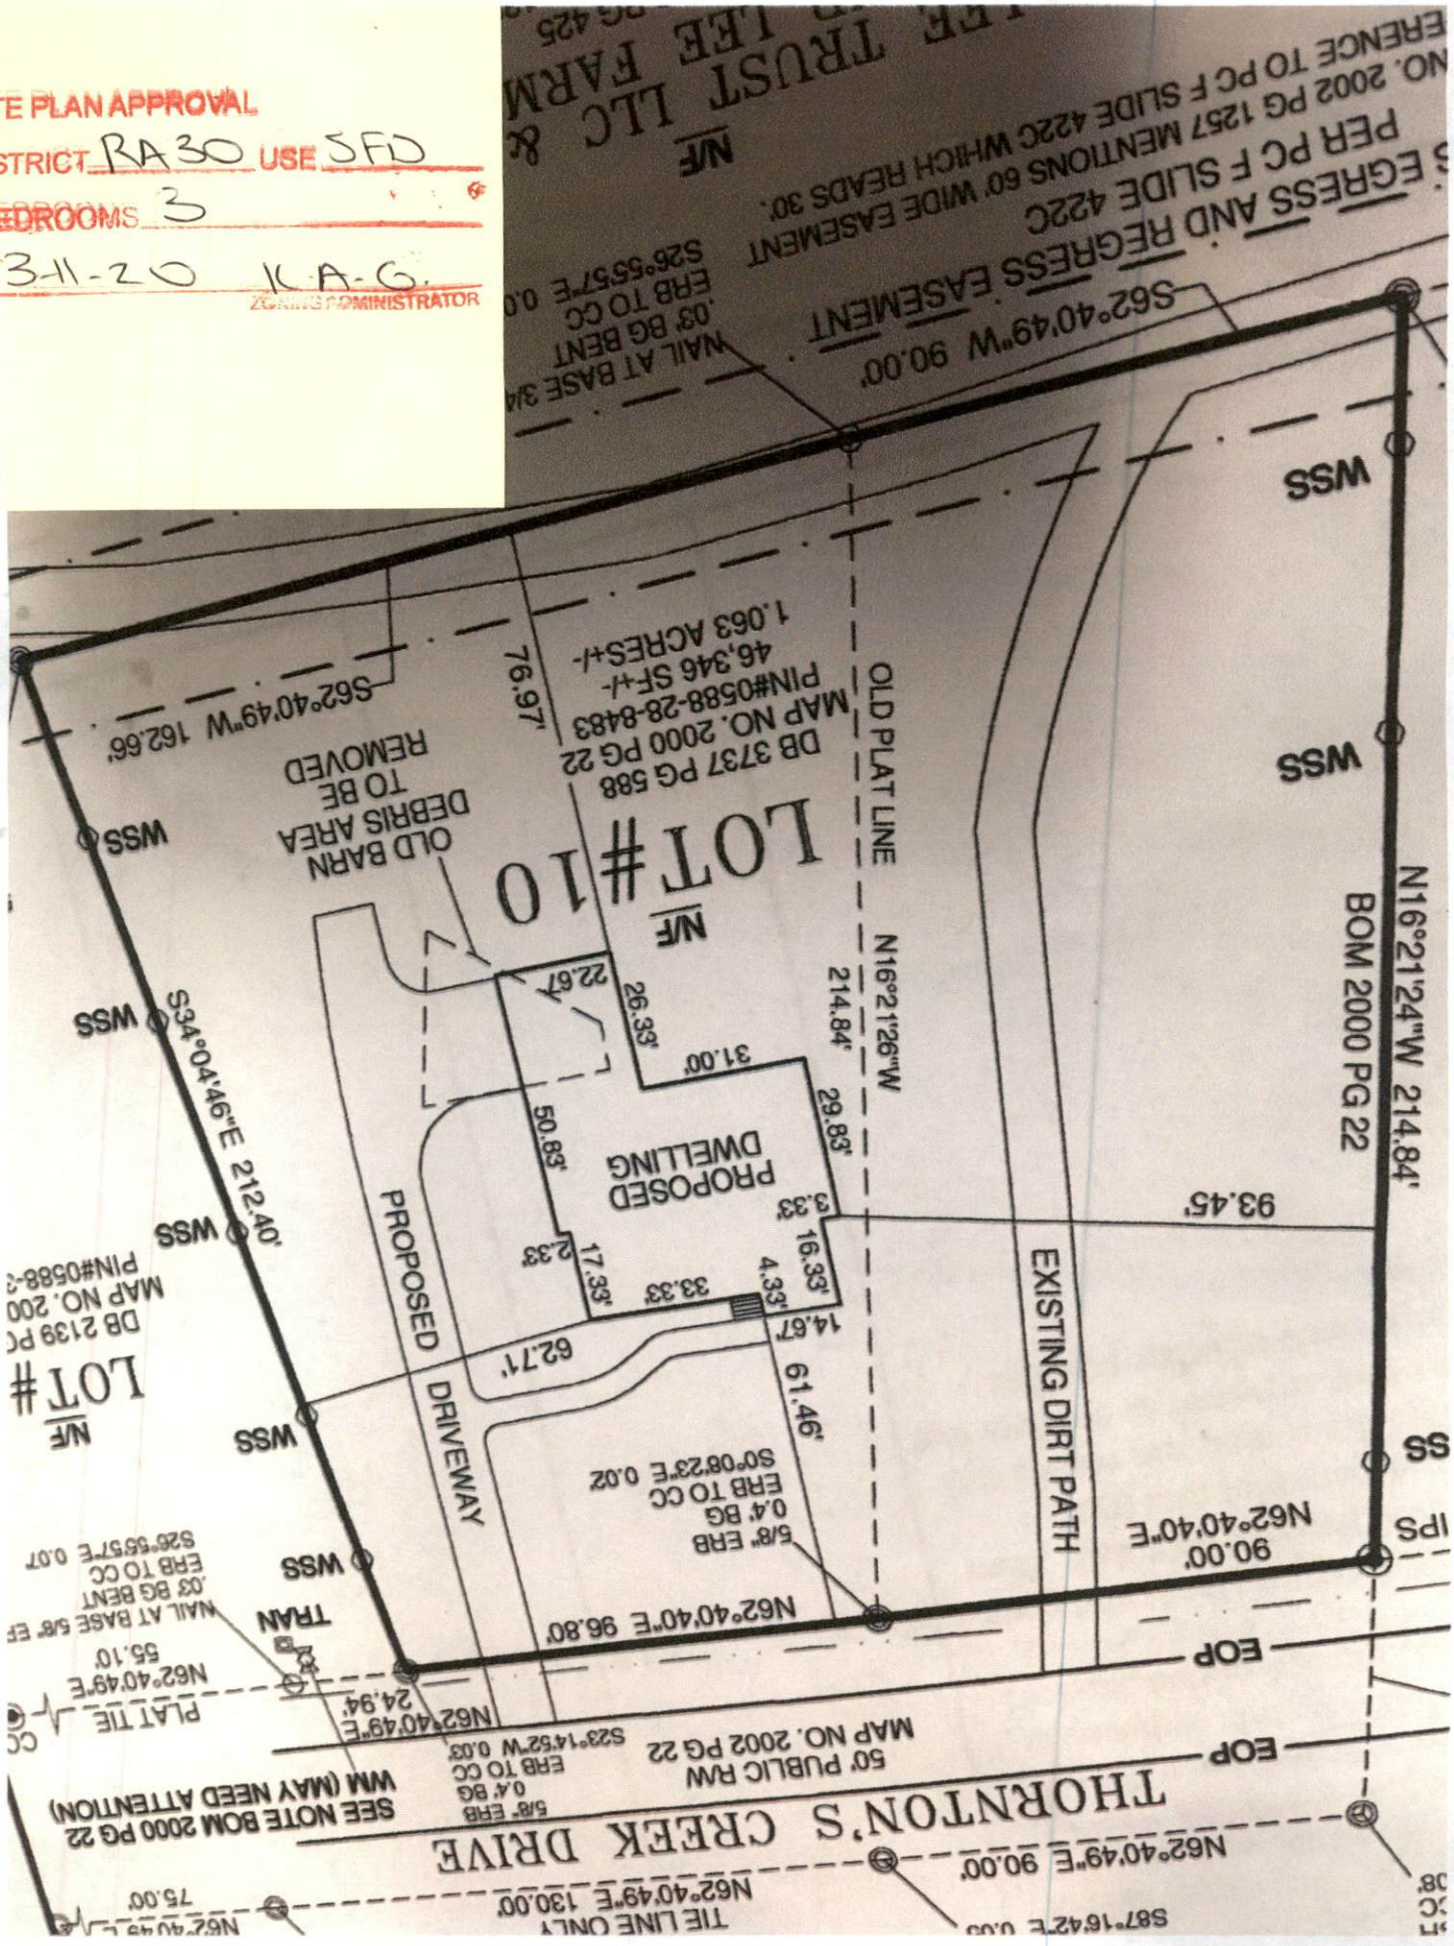
ZONING ADMINISTRATOR