


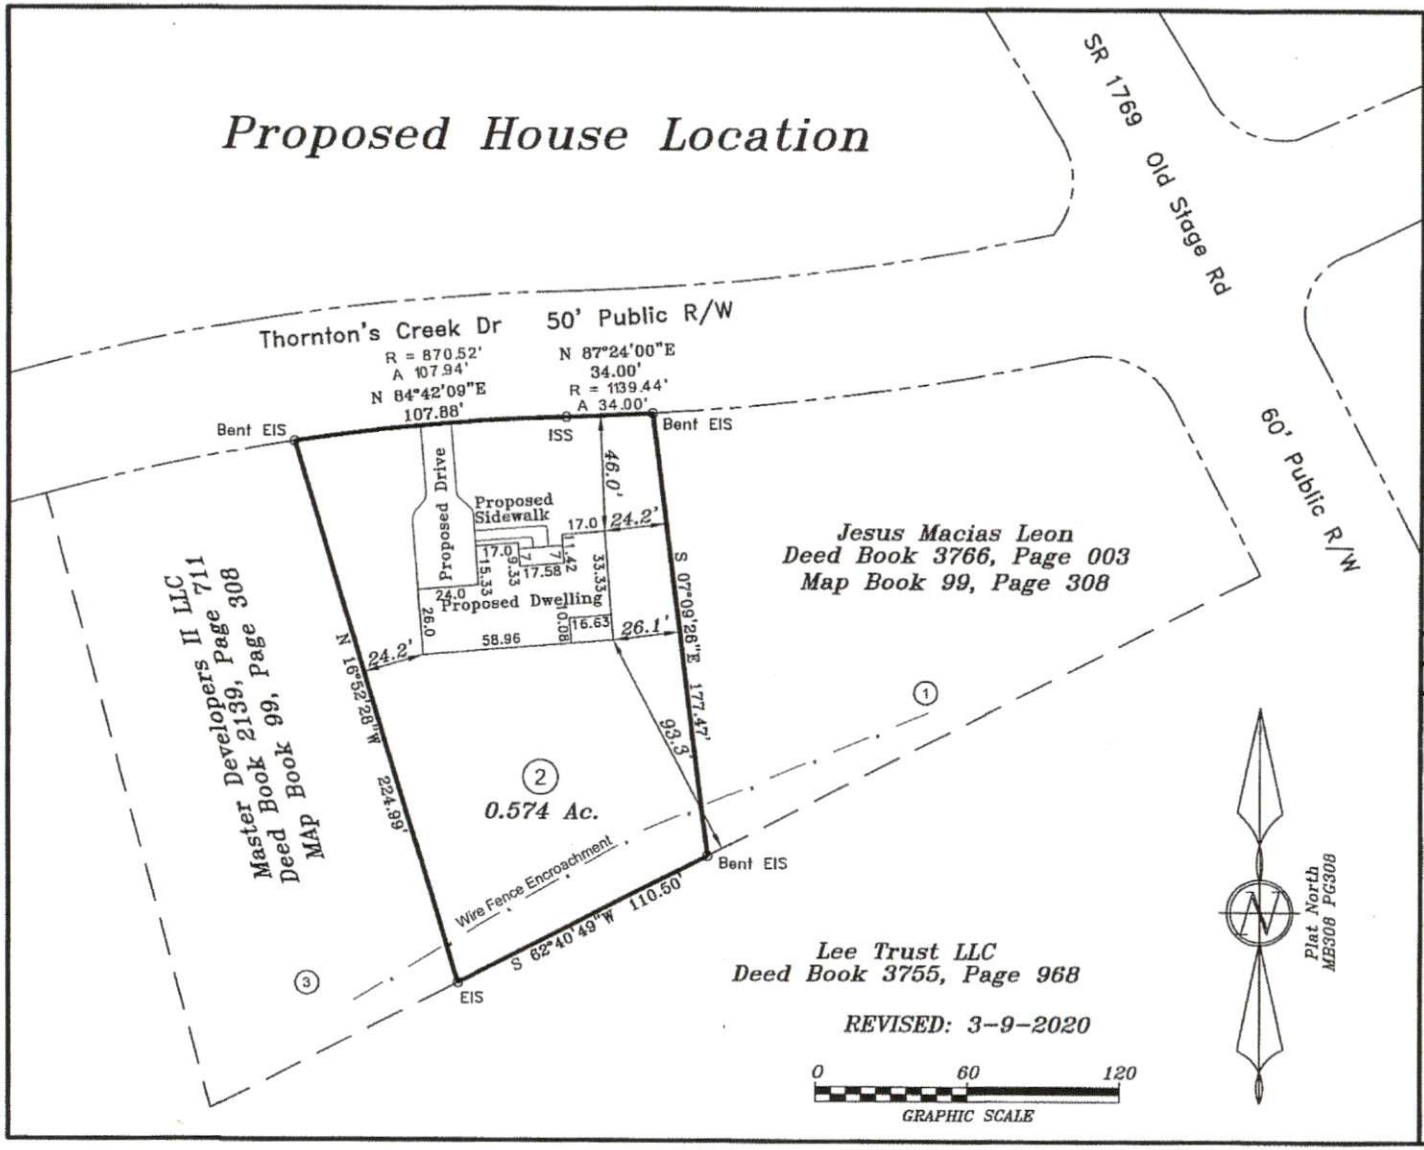


61 Thornton's Creek Drive
Thornton's Creek Subdivision
Deed Book 3766, Page 03
PIN: 0588-39-9172.000

Surveyed & Mapped for:
**Dale Speicher**
6400 Touchstone Drive
Fayetteville, NC 28311
910-574-7264

| Grove Twp. | Harnett County |
|---|---|
| Scale: 1" = 60' | Date: 01-20-2020 |


Surveyed & Mapped By
STANCIL & ASSOCIATES
Professional Land Surveyor,P.A. C-0831
P.O.Box 730, Angier,N.C. 27501
919-639-2133 919-639-2602 (FAX)
stancilsurvey@gmail.com

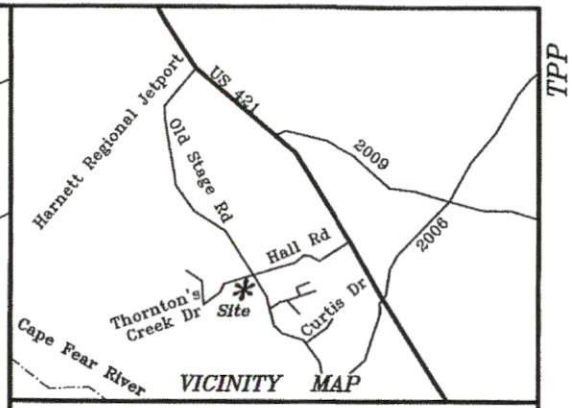
NORTH CAROLINA PROFESSIONAL SEAL L-1514 LAND SURVEYOR
Thomas Lester Stancil

NOT FOR RECORDATION

TPP

SHG1436A