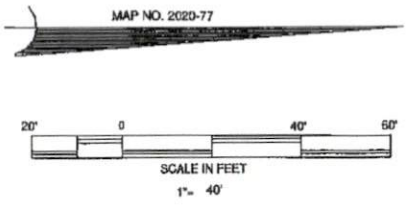

2

SITE PLAN APPROVAL
DISTRICT RA-20R USE (SFD 34.8x53.4)
#BEDROOMS 4
3/19/2020
Zoning Administrator
Date

DEED REFERENCE: DEED BK 3790,PAGE 565

MAP REFERENCE: MAP NO. 2020-77

OWNERS: 2020 HOLDINGS,LLC.
360 WAGONER DR.
FAYETTEVILLE,NC 28303

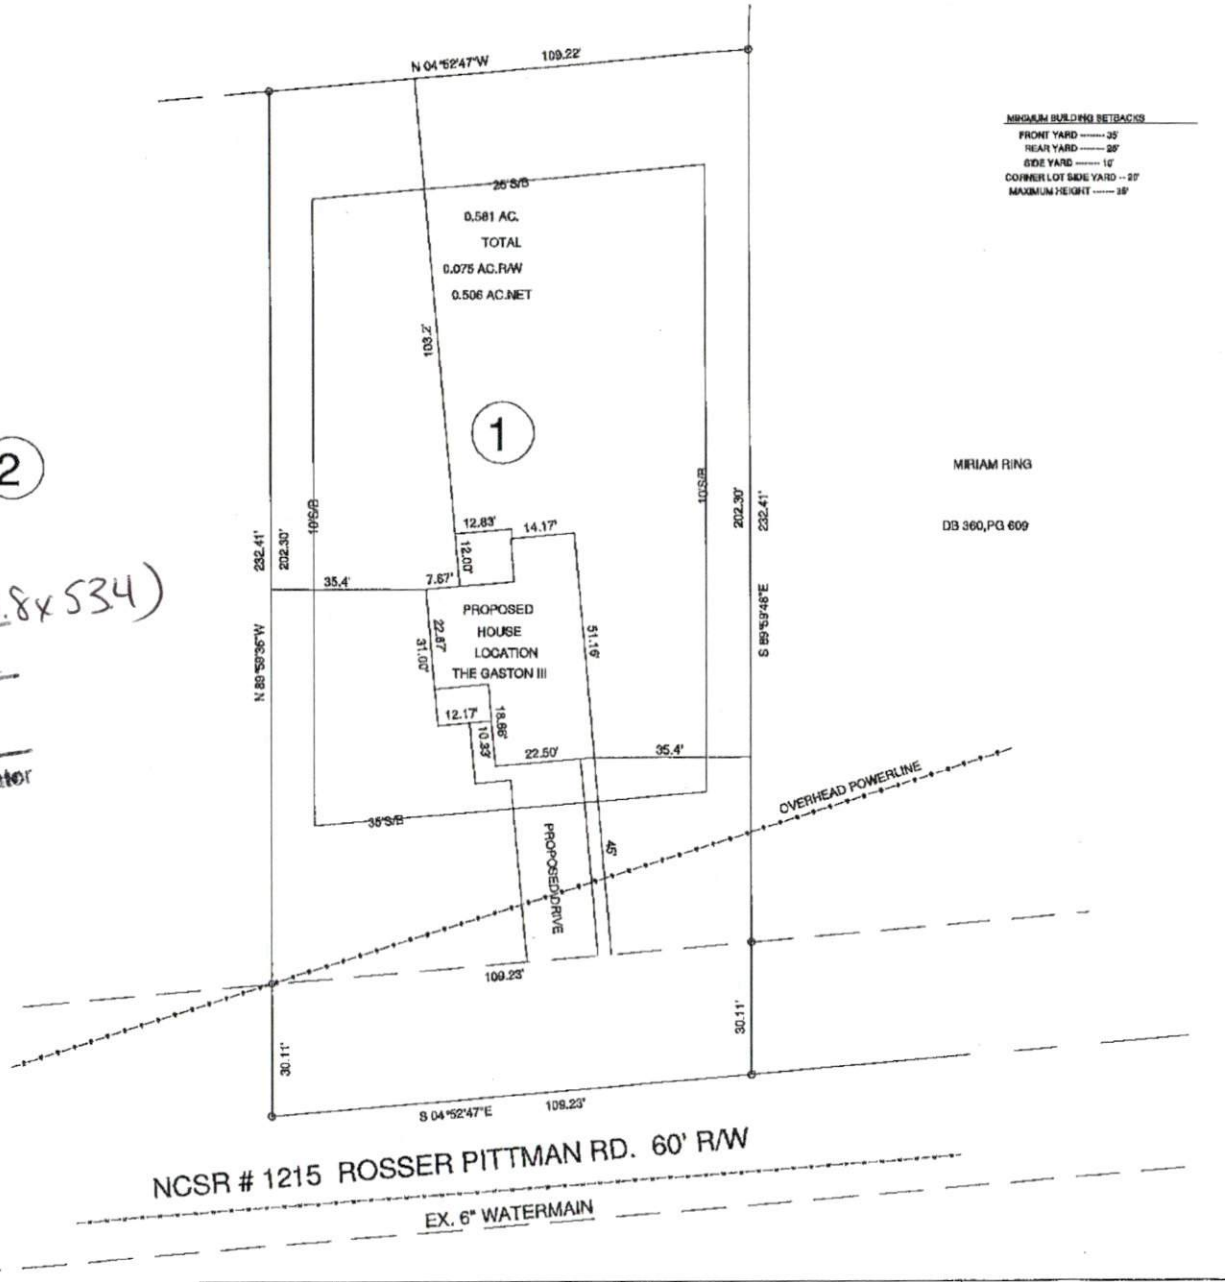

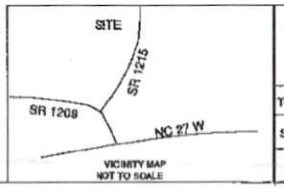

SURVEY FOR:
PROPOSED PLOT PLAN - LOT - 1
PITTMAN FARM S/D

BENNETT SURVEYS F-1304
1662 CLARK RD.,LILLINGTON,N.C. 27546
(910) 893-5252

TOWNSHIP	BARBECUE	COUNTY	HARNETT	SURVEYED BY:	FIELD BOOK
STATE: NORTH CAROLINA		DATE:	MARCH 11,2020	DRAWN BY: MRB	DRAWING NO.
ZONED RA-20R	WATERSHED DISTRICT N/A	PID # PIN #	039588 0012 01	SCALE: 1"= 40' CHECKED & CLOSURE BY:	20064