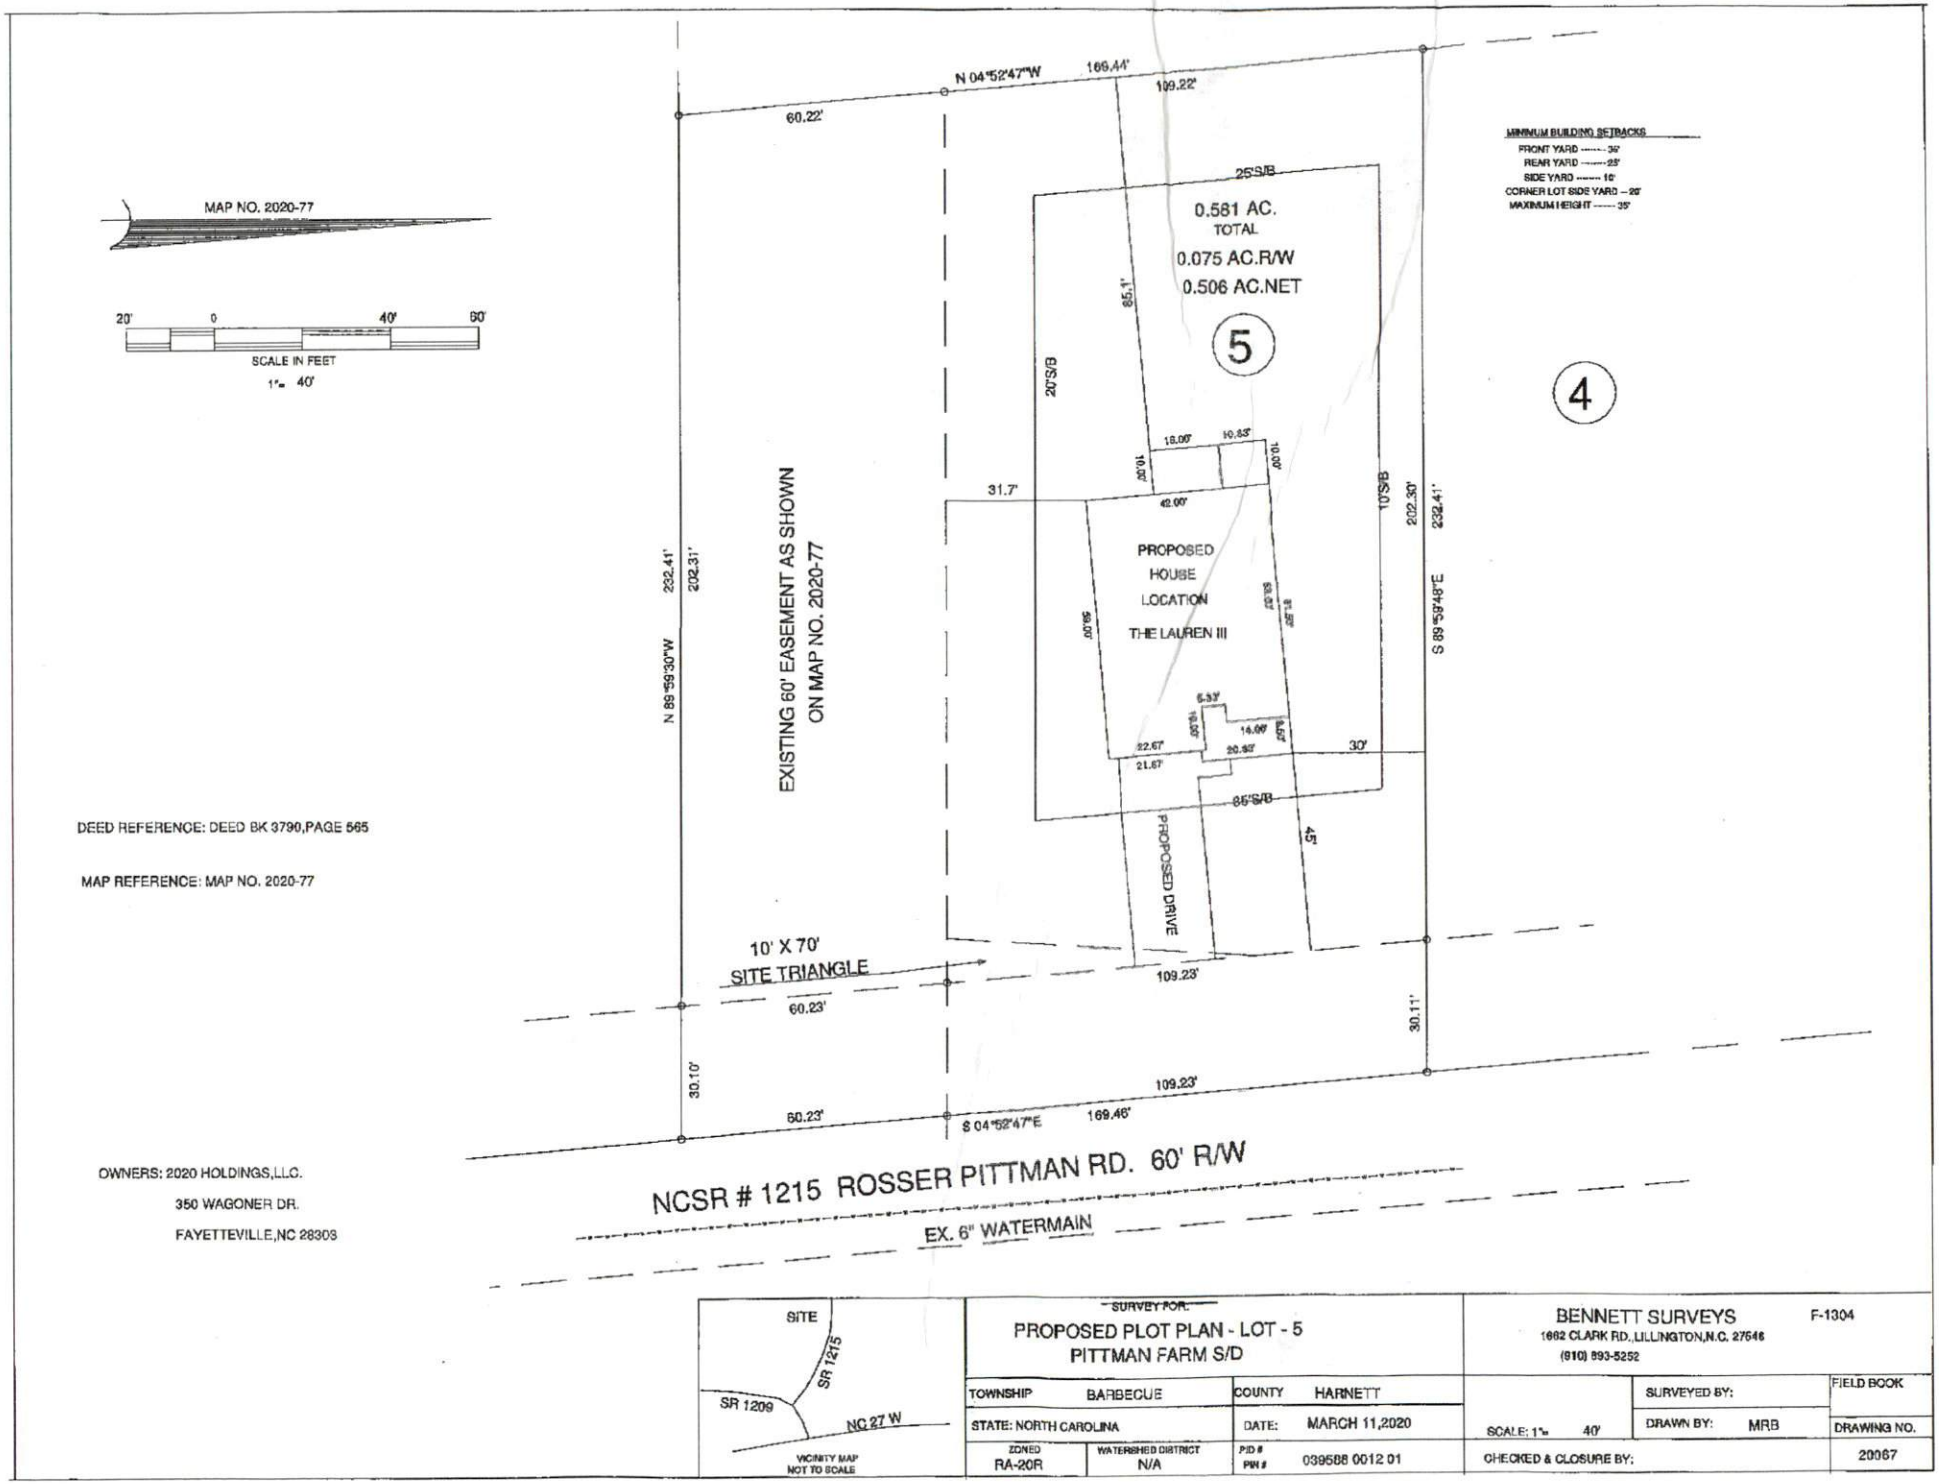

DEED REFERENCE: DEED BK 3790,PAGE 565

MAP REFERENCE: MAP NO. 2020-77

OWNERS: 2020 HOLDINGS,LLC.
350 WAGONER DR.
FAYETTEVILLE,NC 28303

SURVEY FOR:

PROPOSED PLOT PLAN - LOT - 5
PITTMAN FARM S/D

BENNETT SURVEYS F-1304
1662 CLARK RD.,LILLINGTON,N.C. 27546
(910) 893-5252

TOWNSHIP BARBECUE	COUNTY HARNETT		SURVEYED BY:
STATE: NORTH CAROLINA	DATE: MARCH 11,2020	SCALE: 1"= 40'	DRAWN BY: MRB
ZONED RA-20R	WATERSHED DISTRICT N/A	PID # PIN # 039588 0012 01	CHECKED & CLOSURE BY:

FIELD BOOK
DRAWING NO. 20067