NORTH CAROLINA
ROBESON COUNTY

I, Robert E. Leach, II, certify that this plat was drawn under my supervision from an actual survey made under my supervision, that the ratio of precision as calculated by latitude and departures is 1/10,000, that the boundaries not surveyed are shown as broken lines plotted from information found in Map Book 2004, Page 826;

I further certify that this survey is of an existing parcel or parcels of land.

Witness my original signature, license number and seal this the 19th day of February, 2020.

Robert E. Leach, II, Professional Land Surveyor
License Number L-4869

Seal or Stamp

NORTH CAROLINA PROFESSIONAL SEAL L-4869 LAND SURVEYOR ROBERT E. LEACH, II

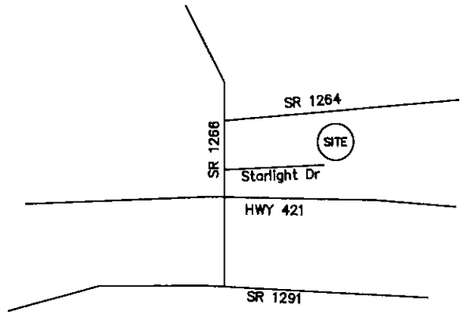

VICINITY MAP

Lot Information:

Address: 161 Starlight Dr
Lillington, NC 27546

PIN# 0620-08-3952.000

Line Table

- Boundary Lines
- Road Right of Way Lines
- Centerline of Road
- Lines not Surveyed

PRELIMINARY PLAT
FOR ILLUSTRATIVE PURPOSES ONLY

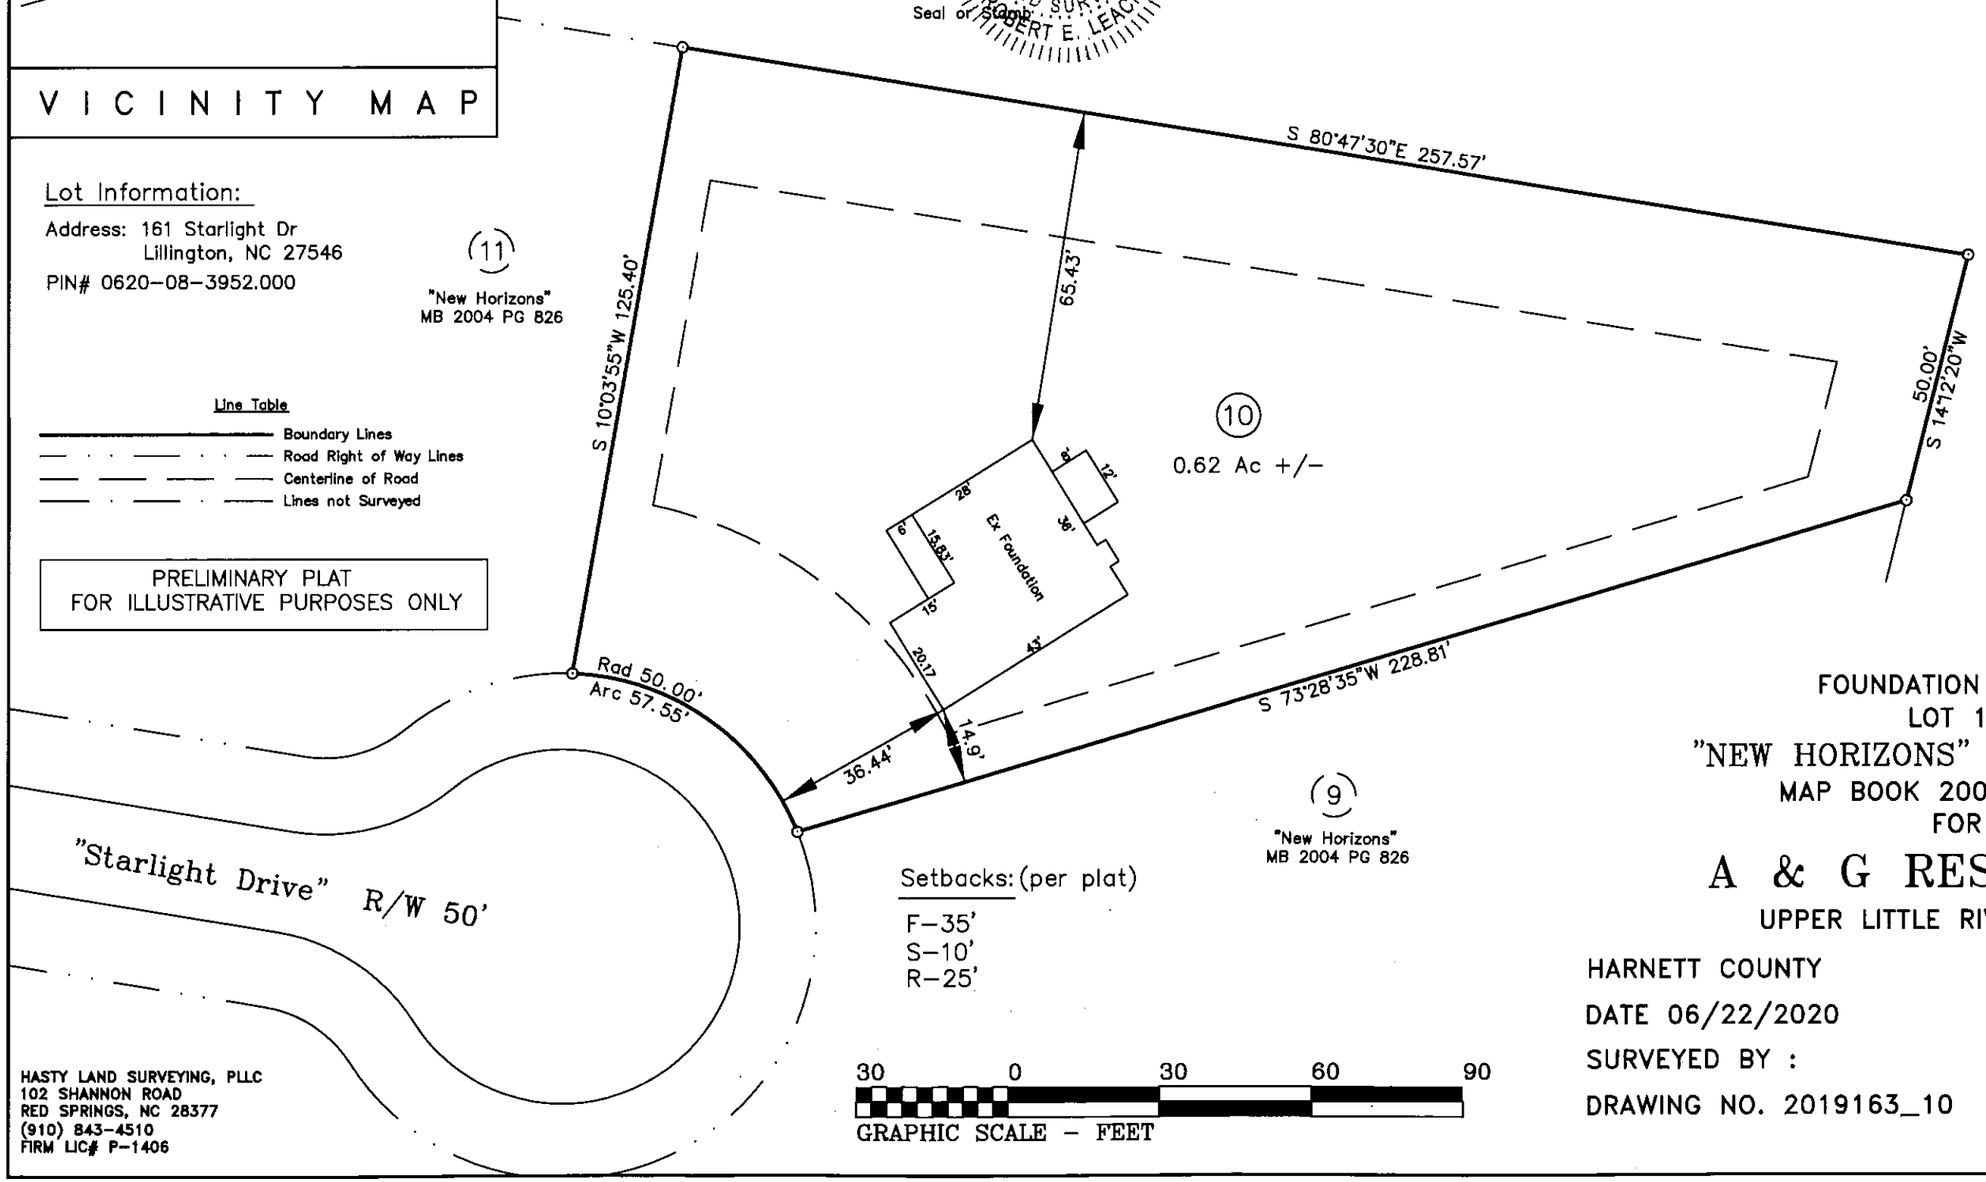

Setbacks: (per plat)

F-35'
S-10'
R-25'

30 0 30 60 90
GRAPHIC SCALE - FEET

MB 2004/826

FOUNDATION SURVEY
LOT 10
"NEW HORIZONS" SUBDIVISION
MAP BOOK 2004 PAGE 826
FOR

A & G RESIDENTIAL

UPPER LITTLE RIVER TOWNSHIP

HARNETT COUNTY — NORTH CAROLINA
DATE 06/22/2020 — SCALE 1" = 30 FEET
SURVEYED BY : — ROBERT E. LEACH, II
DRAWING NO. 2019163_10

HASTY LAND SURVEYING, PLLC
102 SHANNON ROAD
RED SPRINGS, NC 28377
(910) 843-4510
FIRM LIC# P-1406