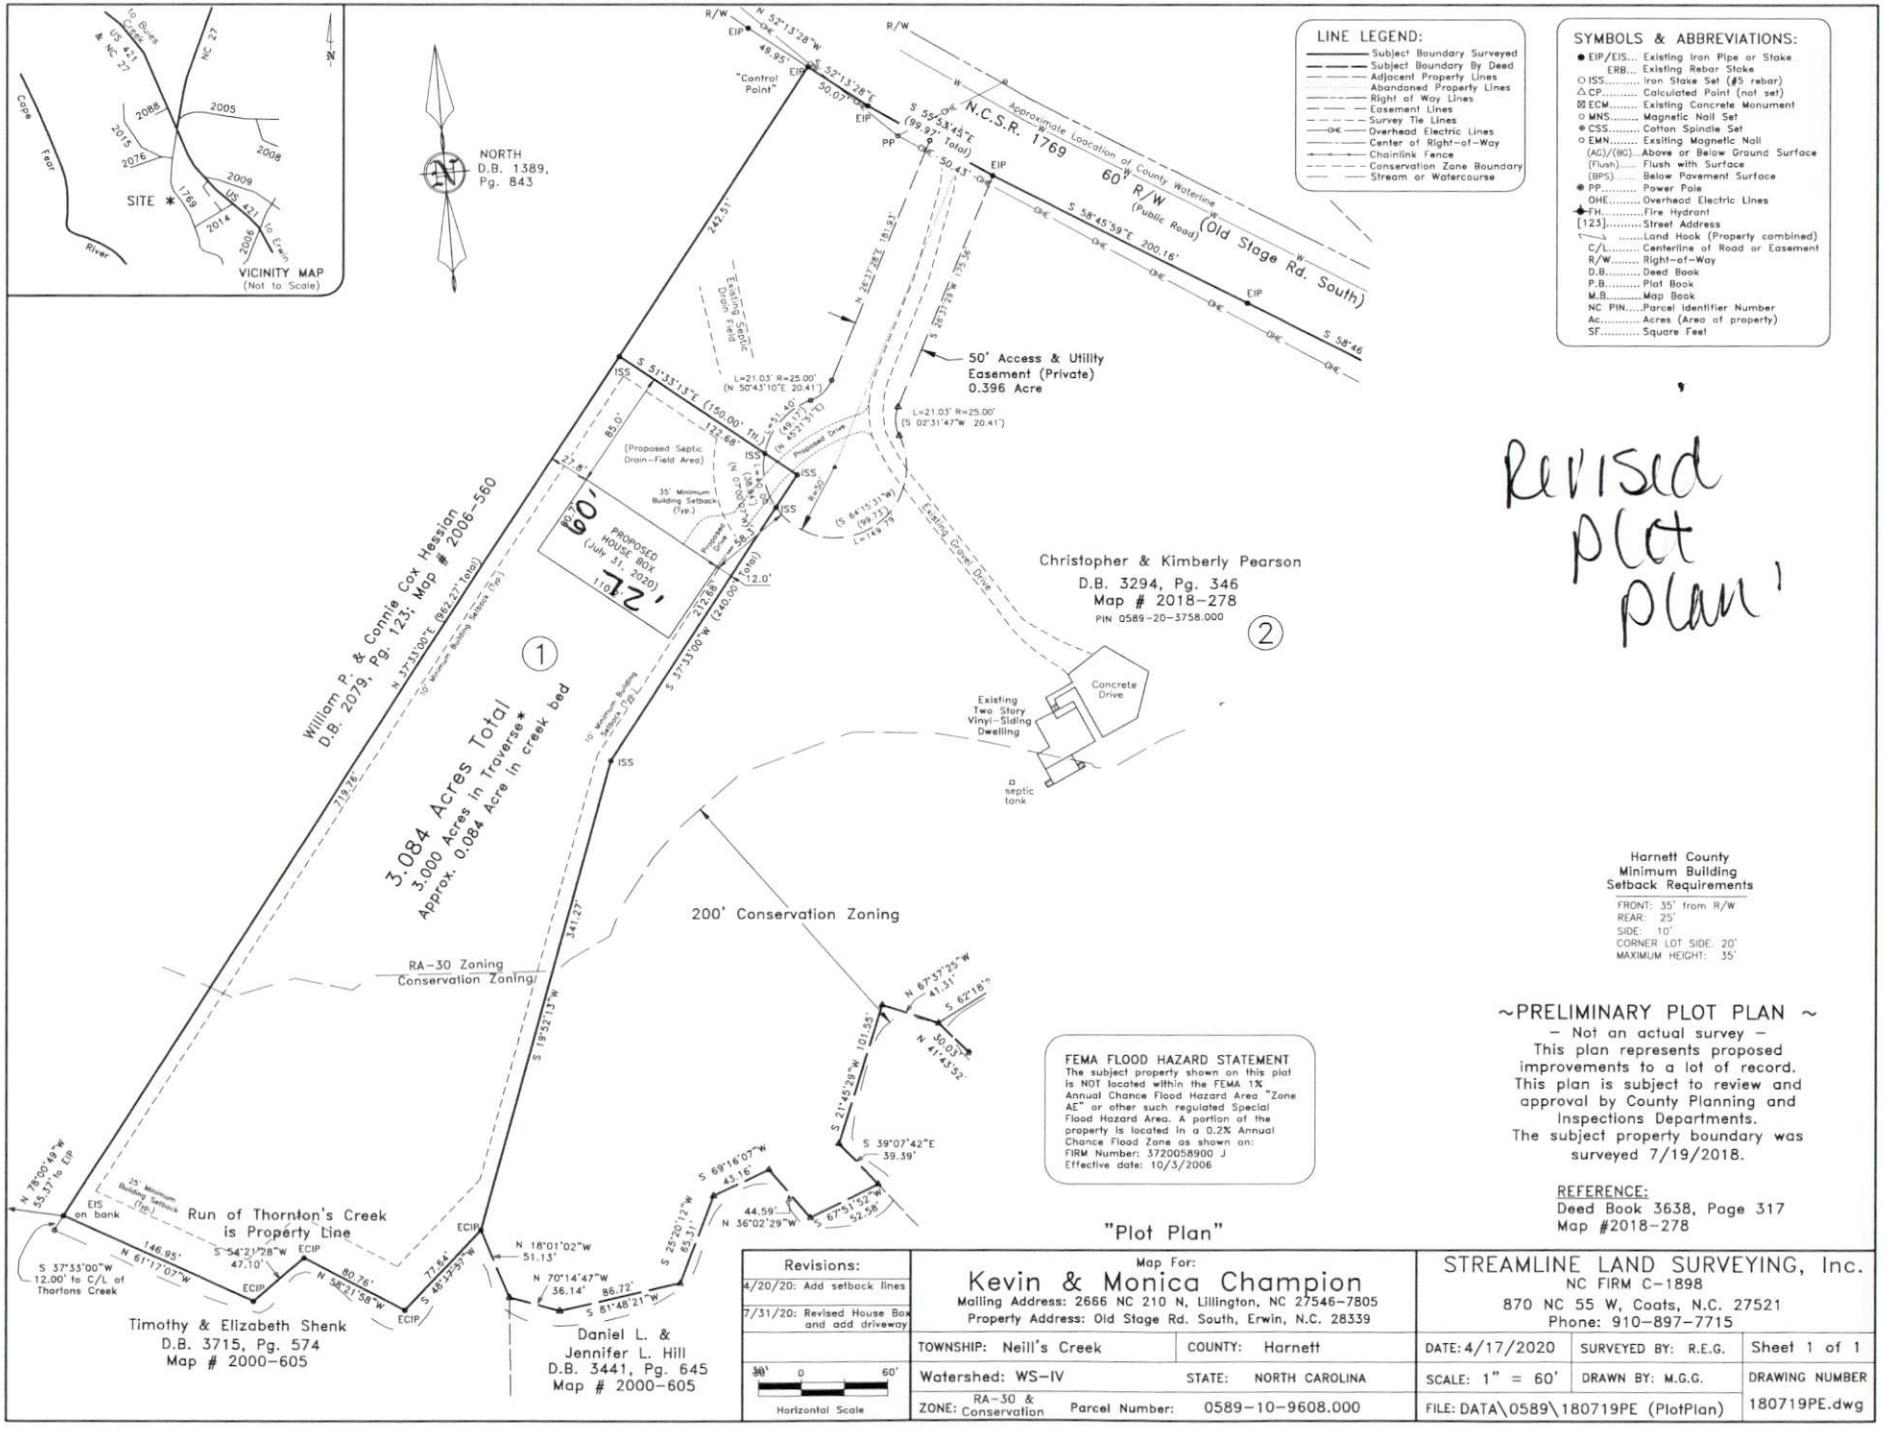

Revisions:	Map For: Kevin & Monica Champion	STREAMLINE LAND SURVEYING, Inc.
4/20/20: Add setback lines	Mailing Address: 2666 NC 210 N, Lillington, NC 27546-7805	NC FIRM C-1898
7/31/20: Revised House Box and add driveway	Property Address: Old Stage Rd. South, Erwin, N.C. 28339	870 NC 55 W, Coats, N.C. 27521
		Phone: 910-897-7715
Horizontal Scale 30' 0 60'	TOWNSHIP: Neill's Creek COUNTY: Harnett	DATE: 4/17/2020 SURVEYED BY: R.E.G. Sheet 1 of 1
	Watershed: WS-IV STATE: NORTH CAROLINA	SCALE: 1" = 60' DRAWN BY: M.G.G. DRAWING NUMBER
	ZONE: RA-30 & Conservation Parcel Number: 0589-10-9608.000	FILE: DATA\0589\180719PE (PlotPlan) 180719PE.dwg